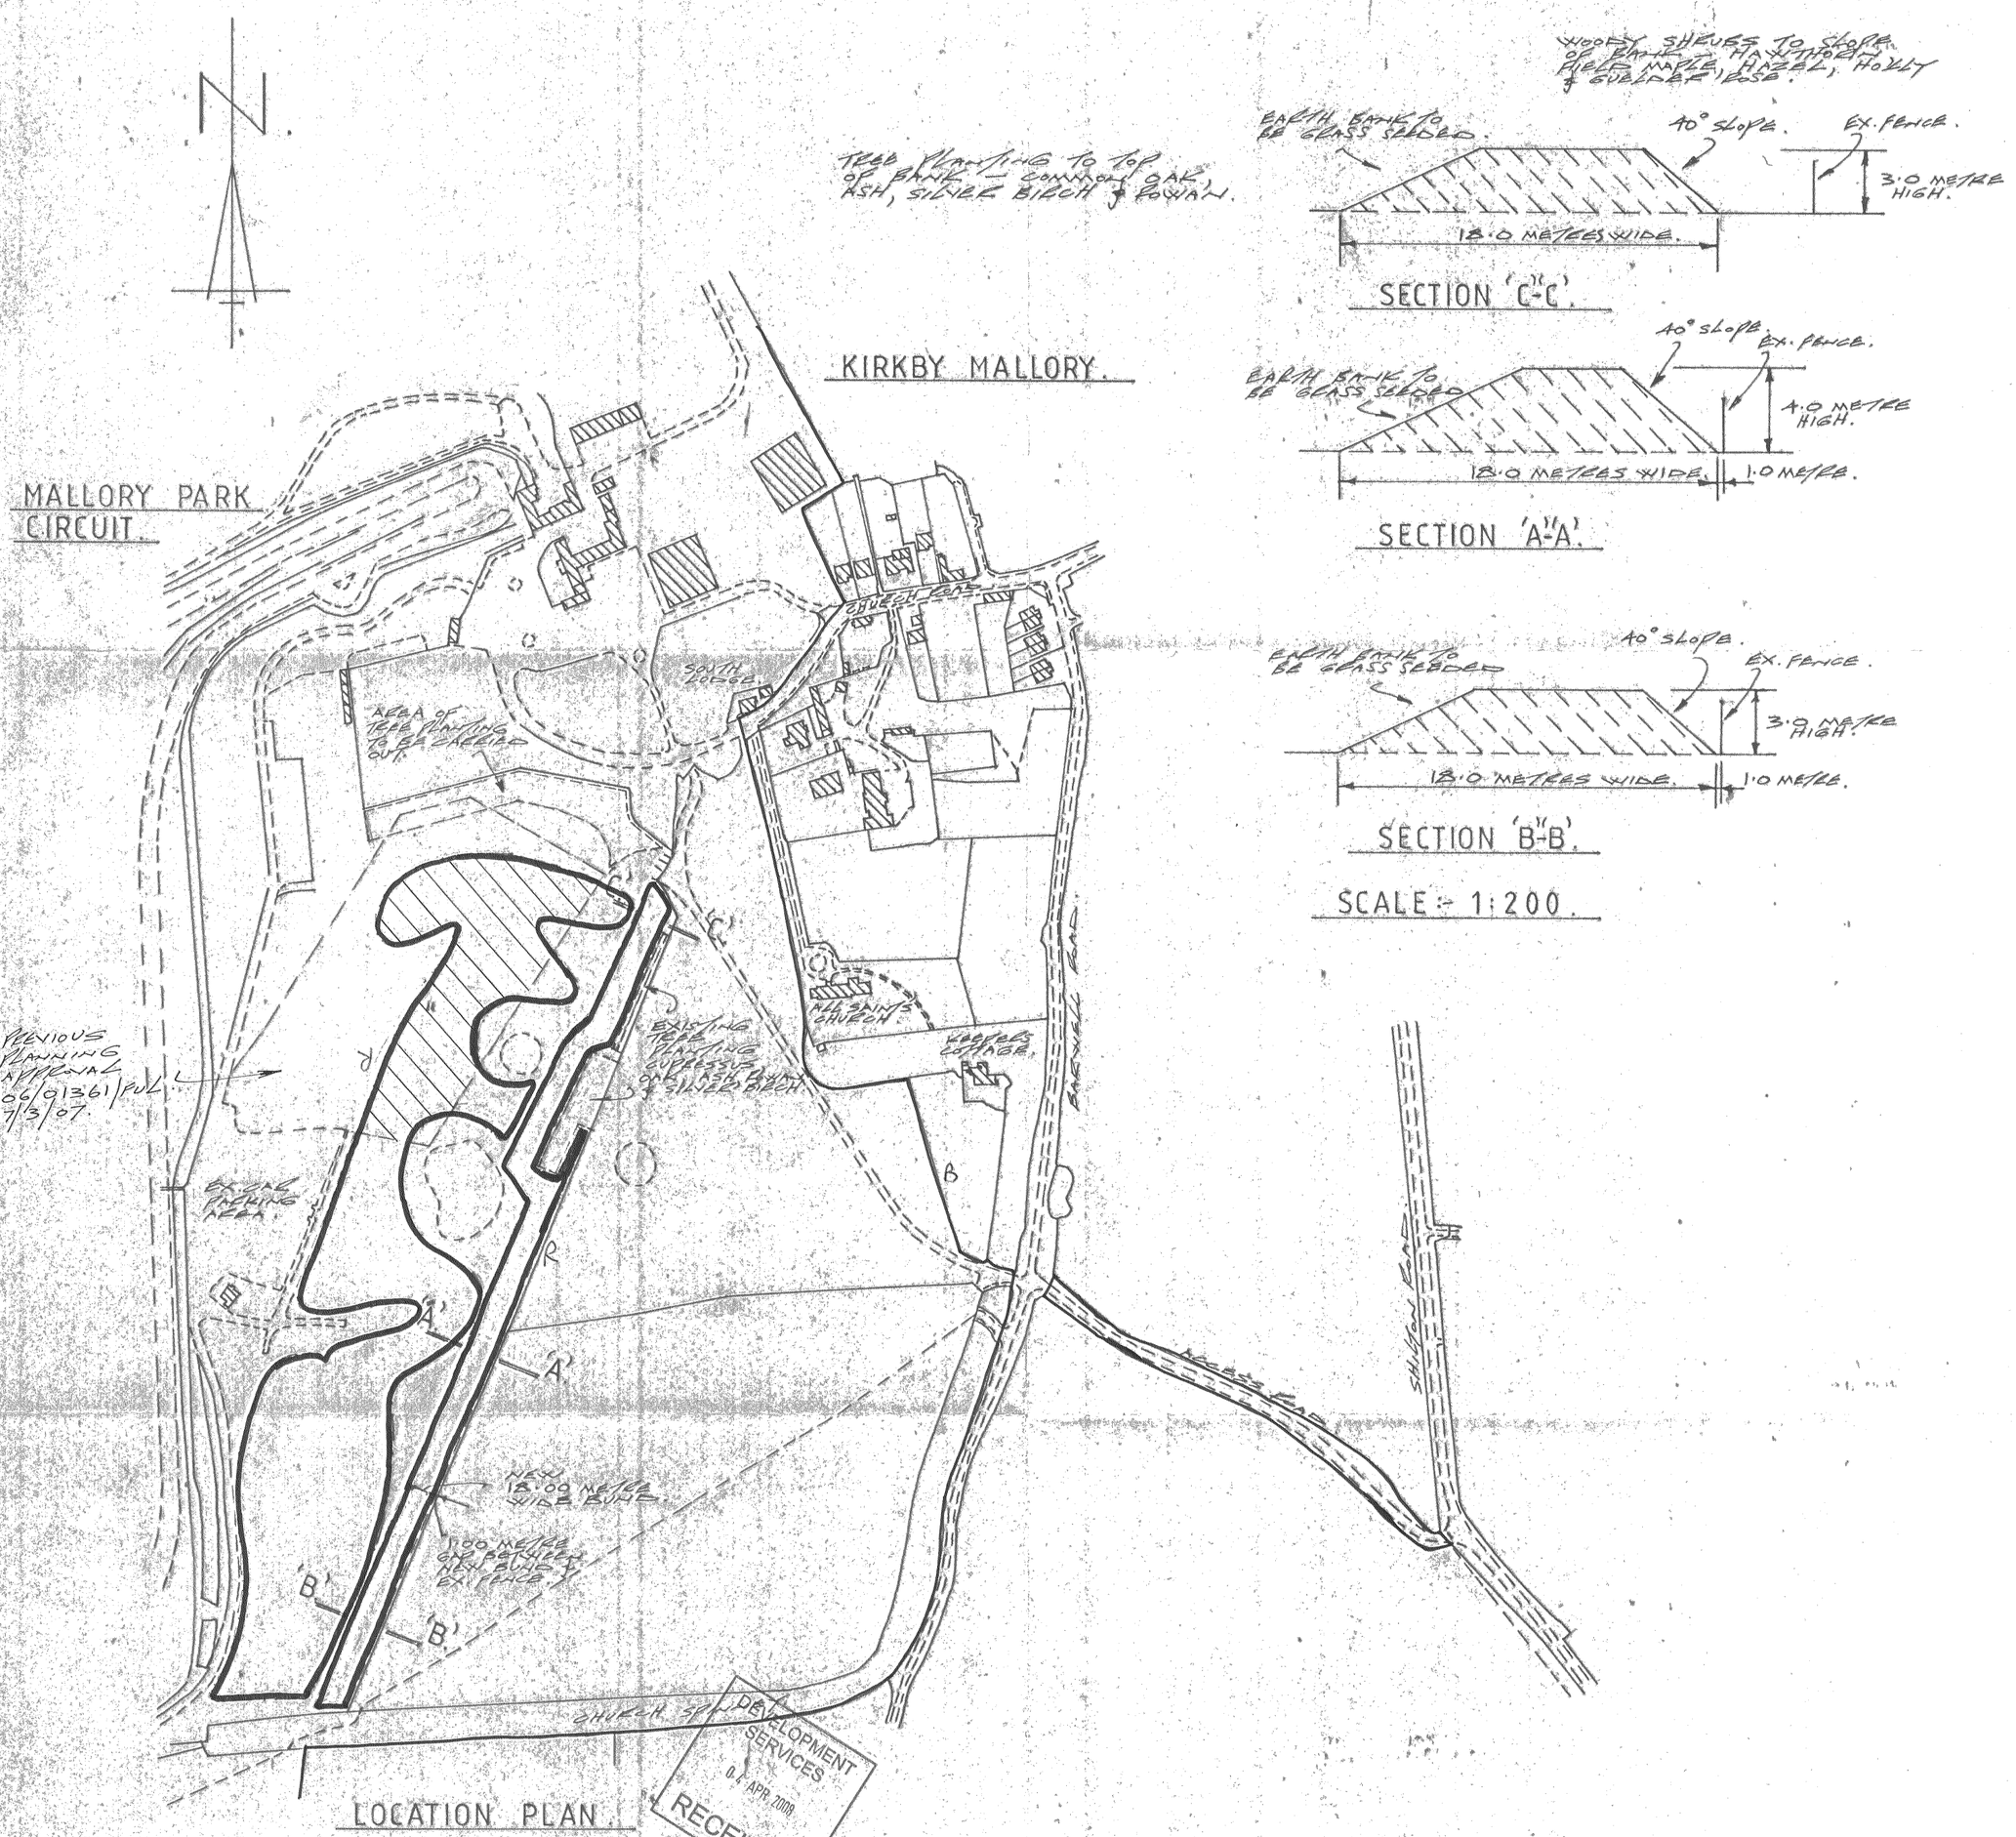

LOCATION PLAN.

WOODY SHRUBS TO SLOPE OF BANK. HAWTHORN, FIELD MAPLE, HAZEL, HOLLY & GUELDER ROSE.

SECTION 'C'-'C'.

SECTION 'A'-'A'.

SECTION 'B'-'B'.

SCALE :- 1:200.

DEVELOPMENT SERVICES
07 APR 2008
RECEIVED

PROPOSED RE-PROFILING OF LAND & CREATION OF NEW BUNDING TO REDUCE NOISE POLLUTION, MALLORY PARK CIRCUIT, KIRKBY MALLORY, LEICS.

SCALE:-1:2500.