WIDTH	DIMENSIONS (refer to plan & elevations)											
	ext. length A	int. length B	ext. length A	int. length B	ext. length A	int. length B	ext. length A	int. length B	ext. length A	int. length B	ext. length A	int. length B
5791 (19'0")	3099 (10'2")	2972 (9'9")	3708 (12'2")	3581 (11'9")	4318 (14'2")	4191 (13'9")	4927 (16'2")	4800 (15'9")	5537 (18'2")	5410 (17'9")	6147 (20'2")	6020 (19'9")

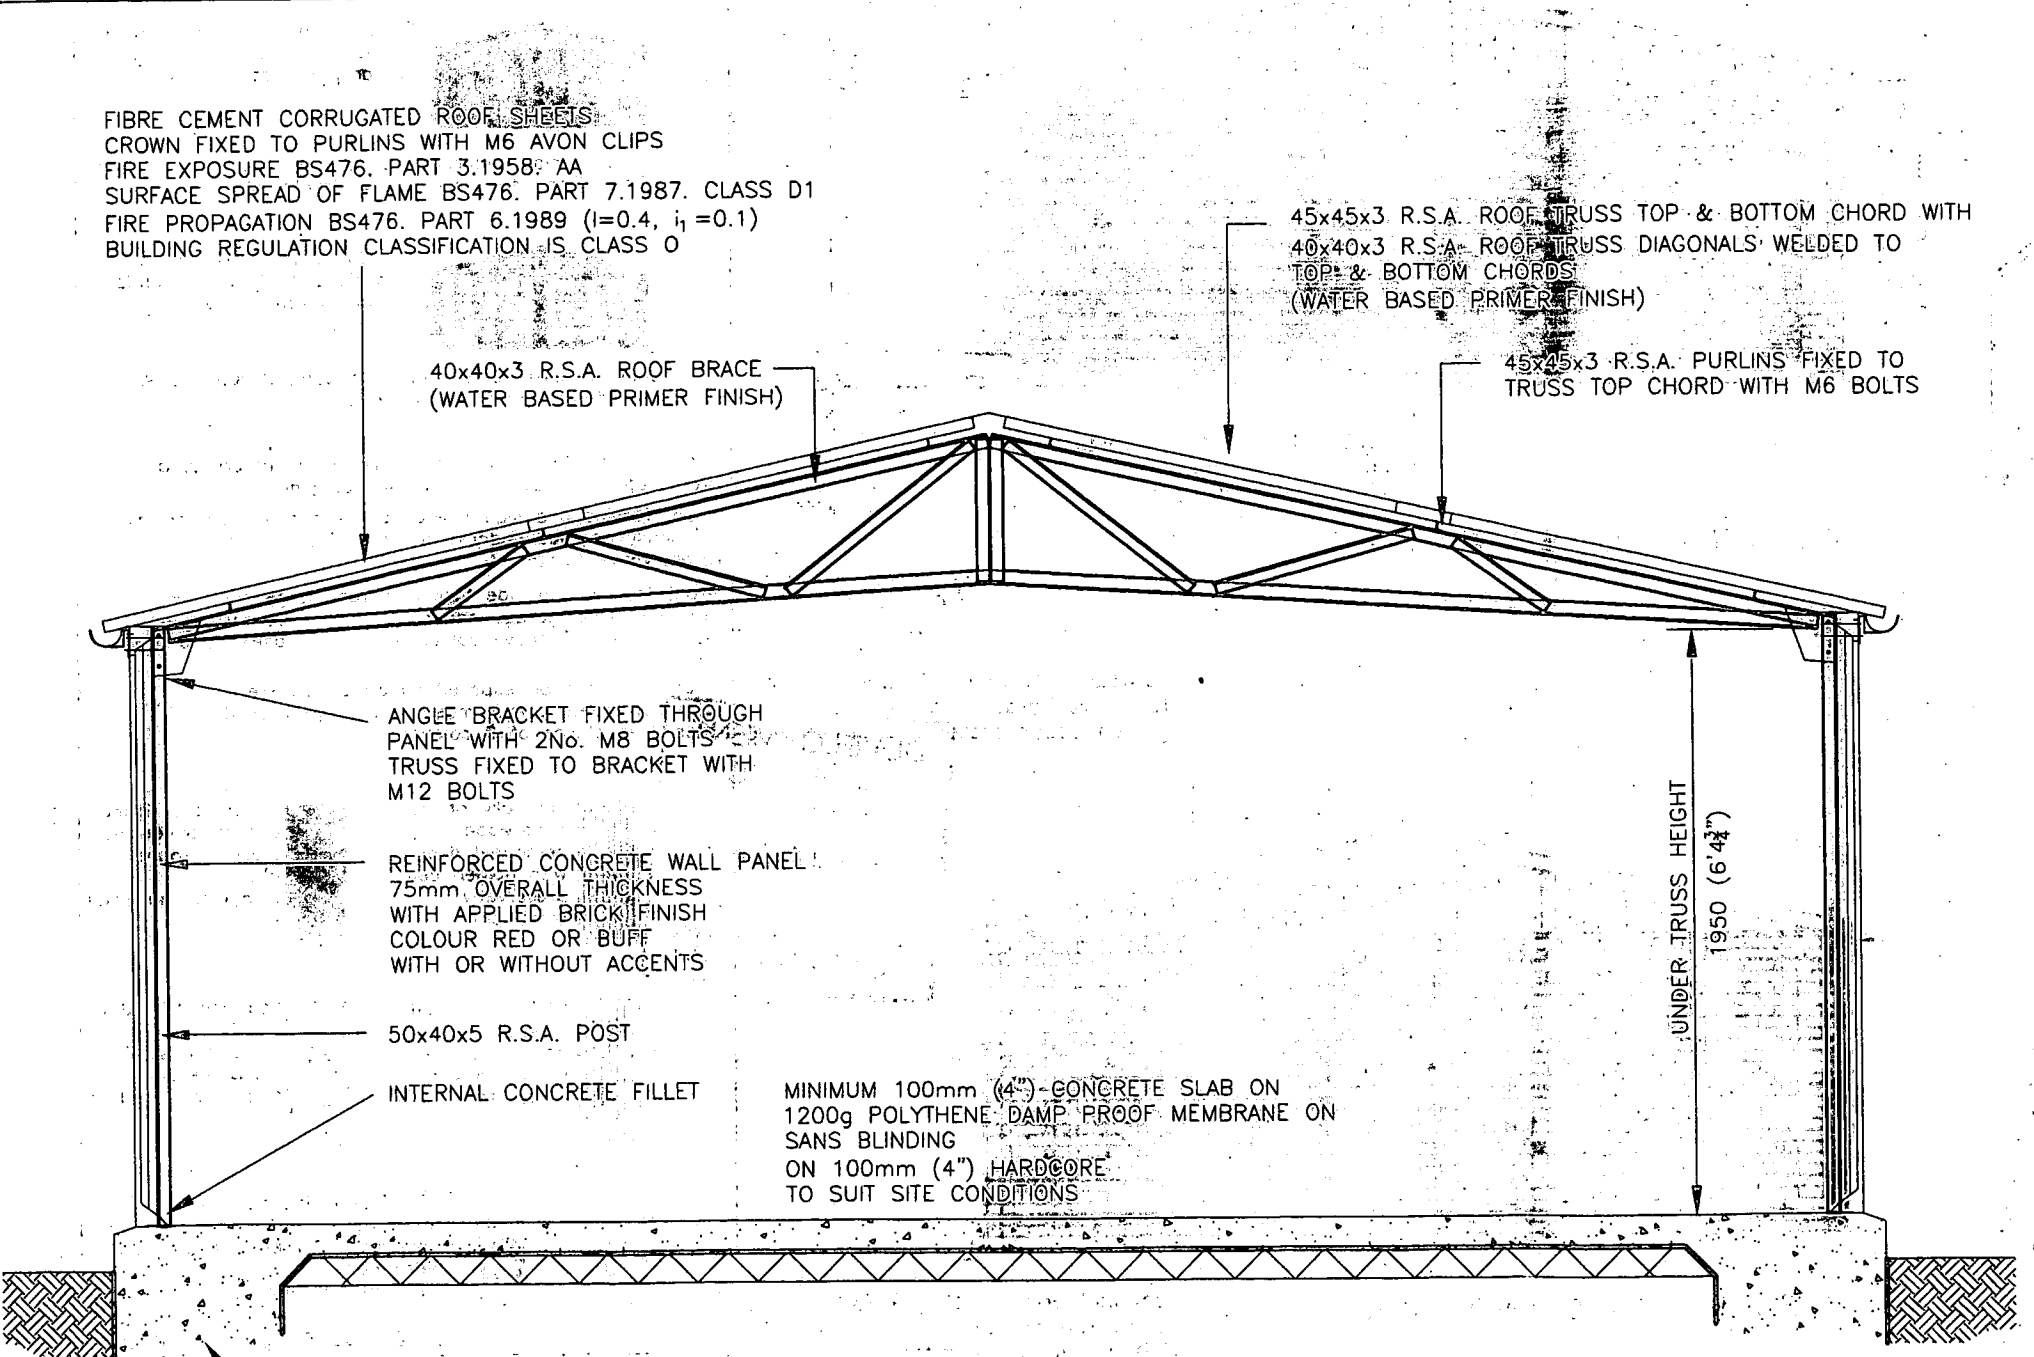

NOTE:– the load from the roof maximum 5791 (19'0") span and wall panels is 5.5kN/m(working) Foundation depth and width to account for the load and site soil conditions and meet with Local Authority approval

SECTION A – A
SCALE 1 : 25

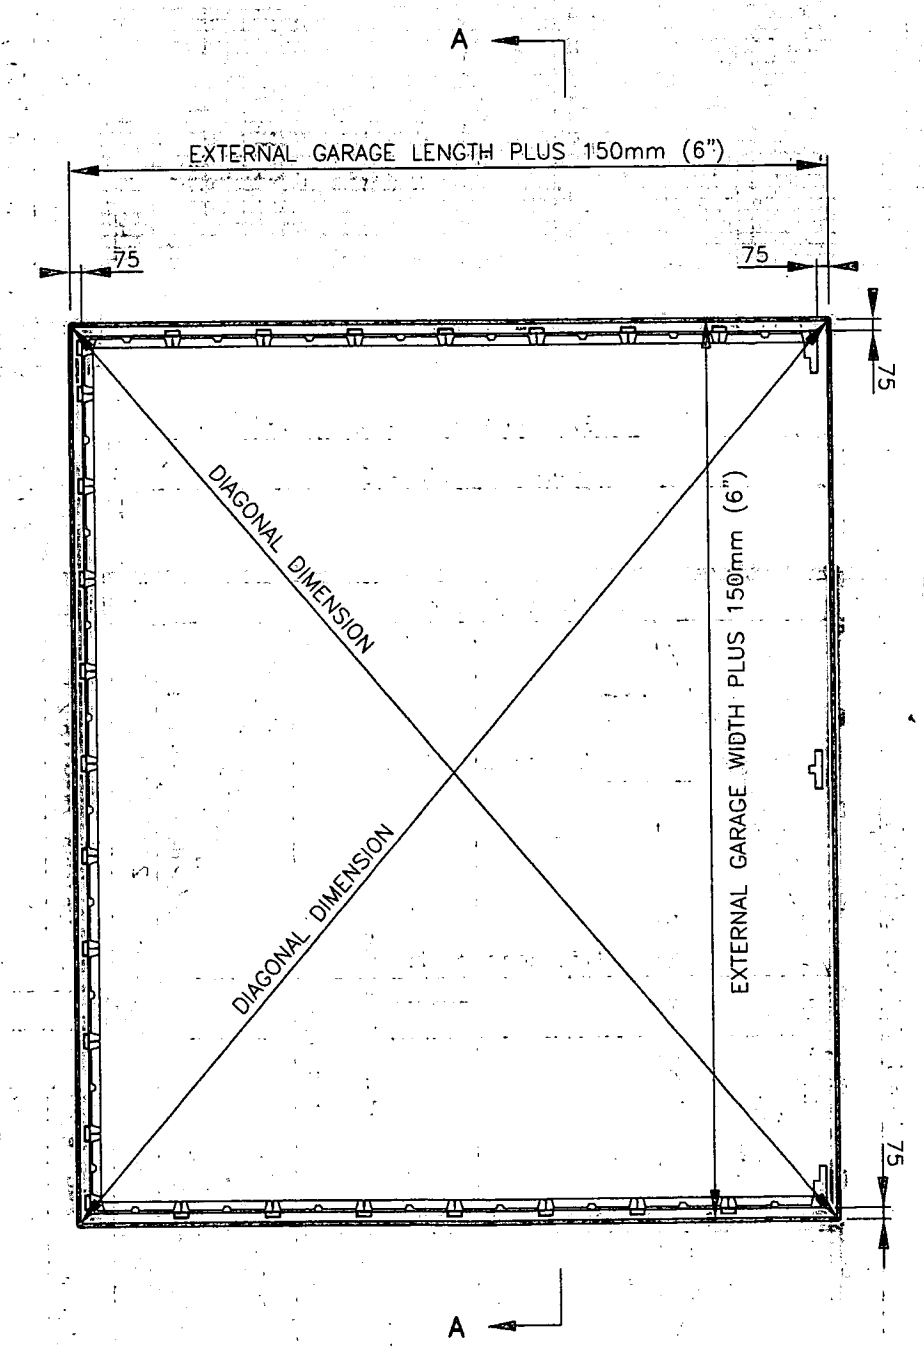

NOTE:– the concrete base must be level and square with the diagonal dimensions being equal

BASE PLAN
SCALE 1 : 50

Compton buildings
Compton Buildings Limited
Station Works, Fenny Compton,
Southam, Warwickshire CV47 2XB
Tel: 01295 770291 Fax: 01295 770748
email: sales@compton-buildings.co.uk

Type:	SECTIONAL BRICK FINISH APEX GARAGE		Client:
Size:	5791(19'0") WIDTH		Site Address:
Date:	2008	Scale: 1:25	