
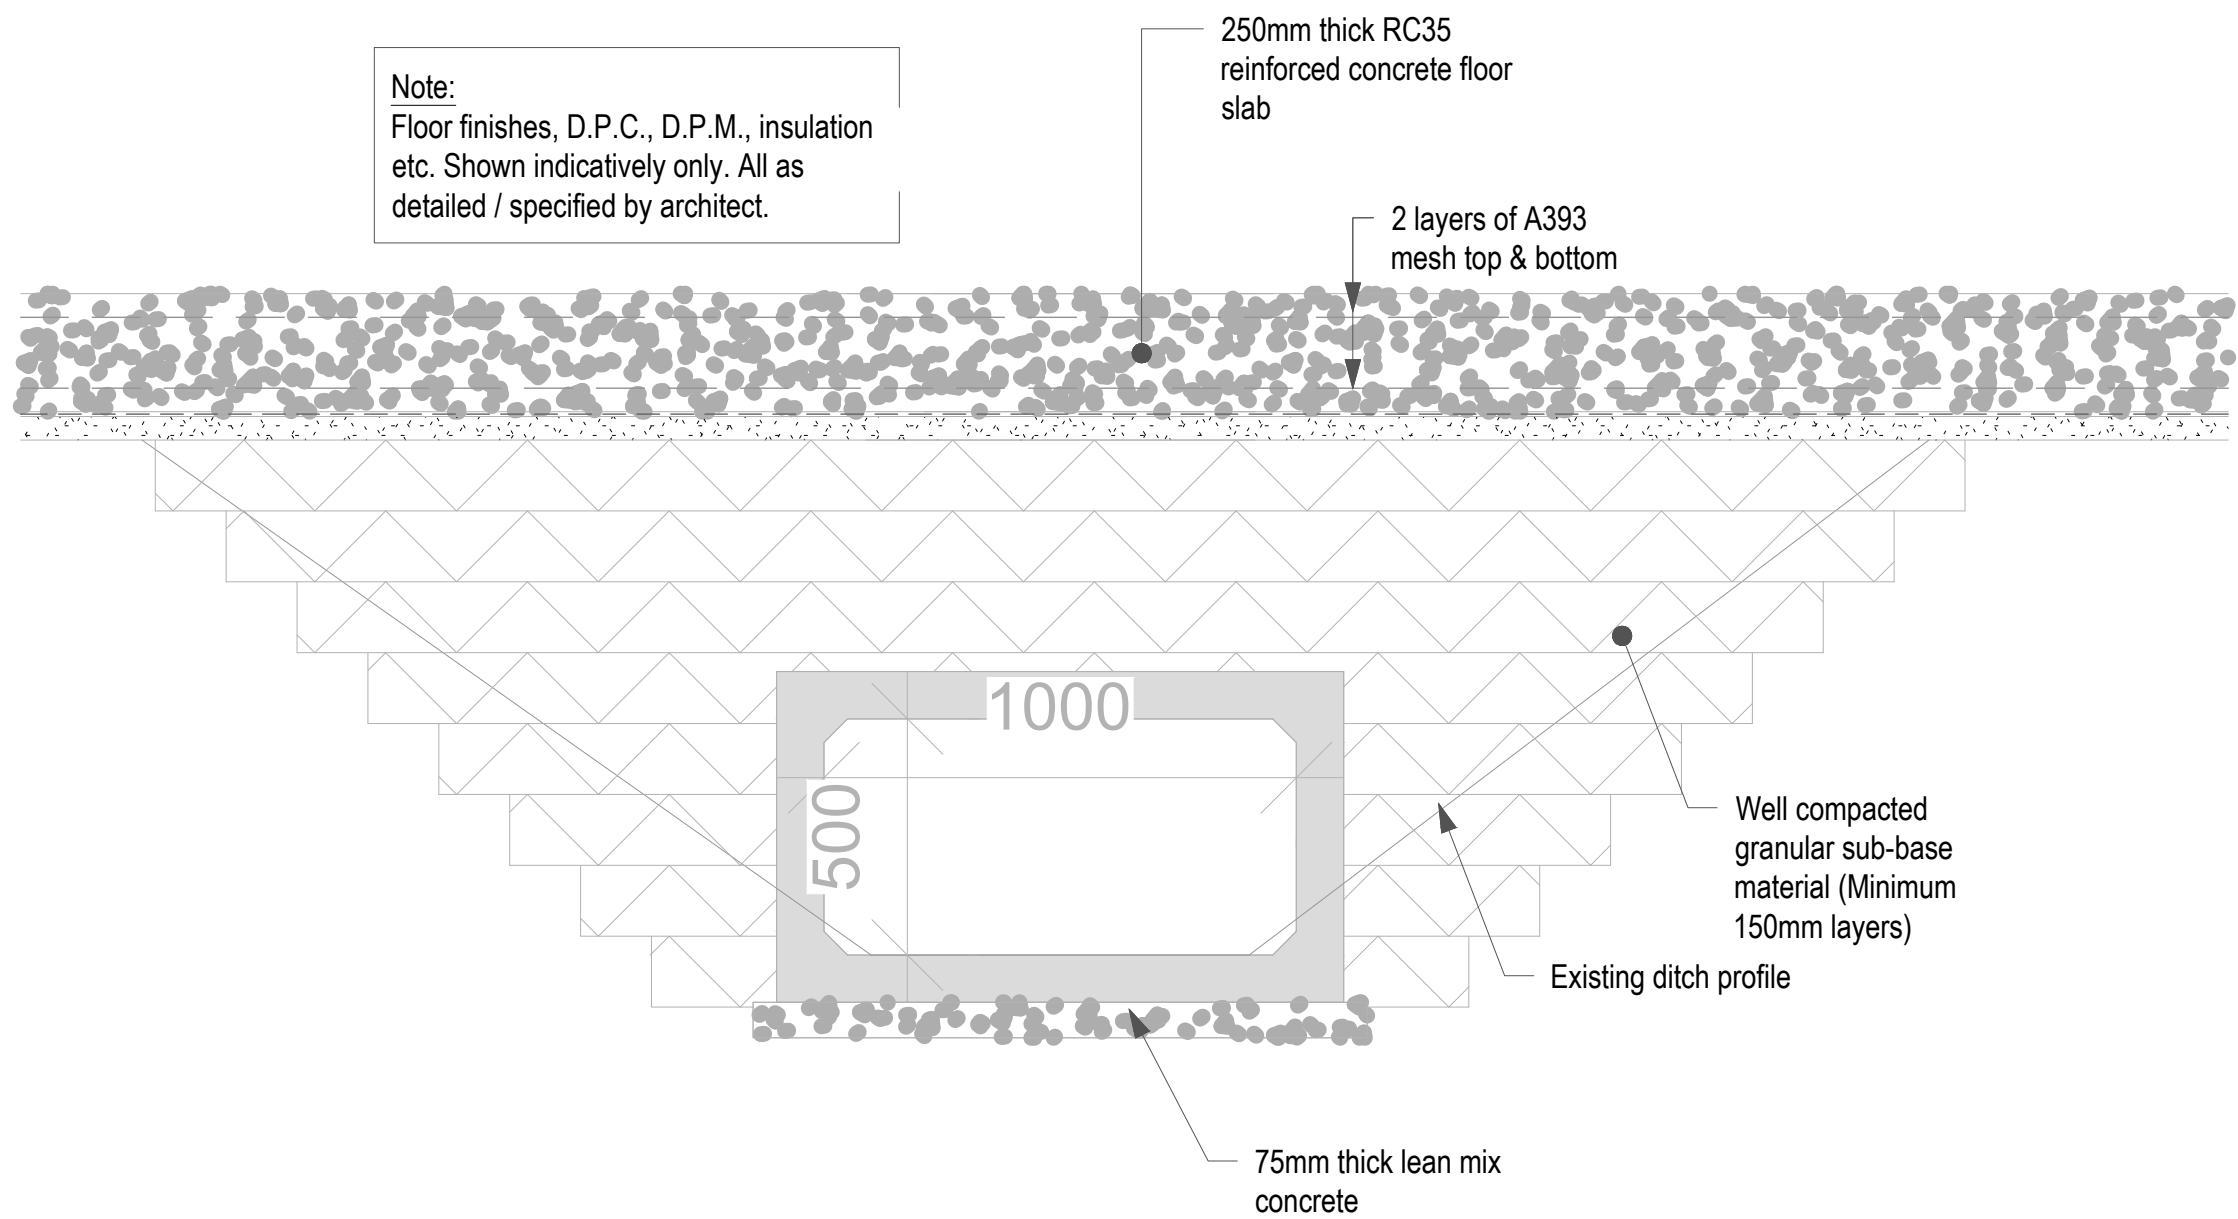


Note:

- 1. Do not scale.
- 2. All dimensions in mm unless indicated.

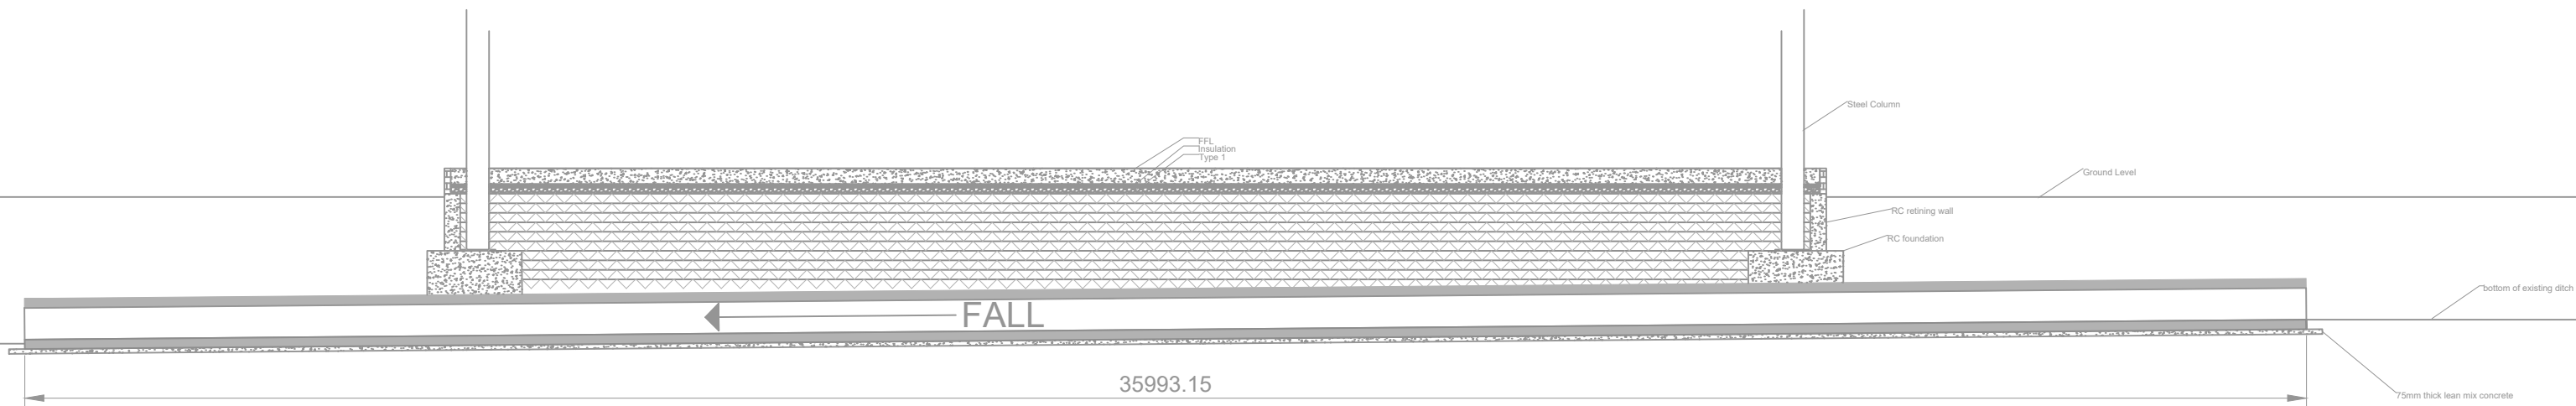

Rev	By	Date	Description	Chk'd
Walling Street Nuneaton Warwickshire CV10 0TU England TEL +44 (0)24 7635 5000 FAX +44 (0)24 7635 8000				
© Copyright HORIBA MIRA Ltd				
Project: Thunderbirds				
Drawing Title: Culvert Detail				
A0				
Drawn	Chk'd	Appd	Status	Date
MH				
Project No: 001-2023-FE			Scale @ A2 NTS	
Drawing No: TH-SK-007				Rev