
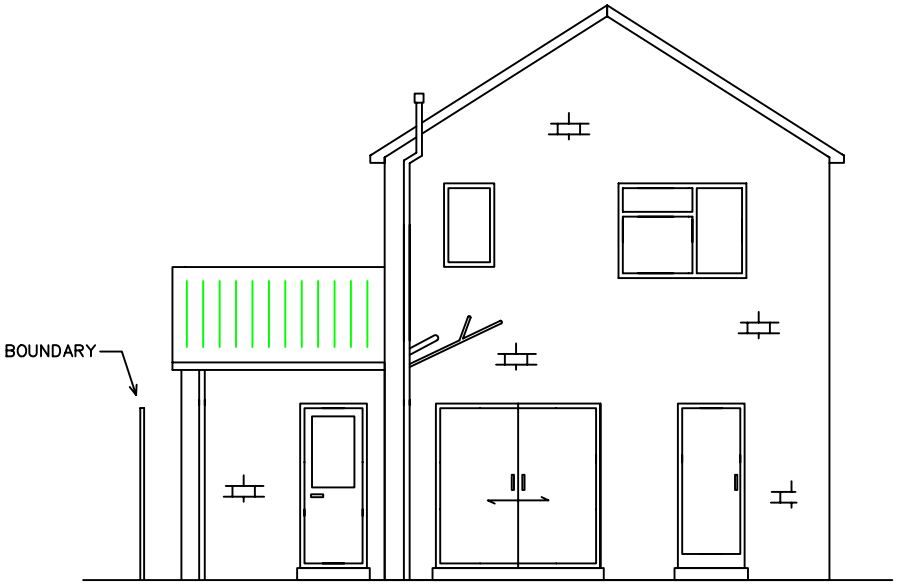


EXISTING REAR ELEVATION

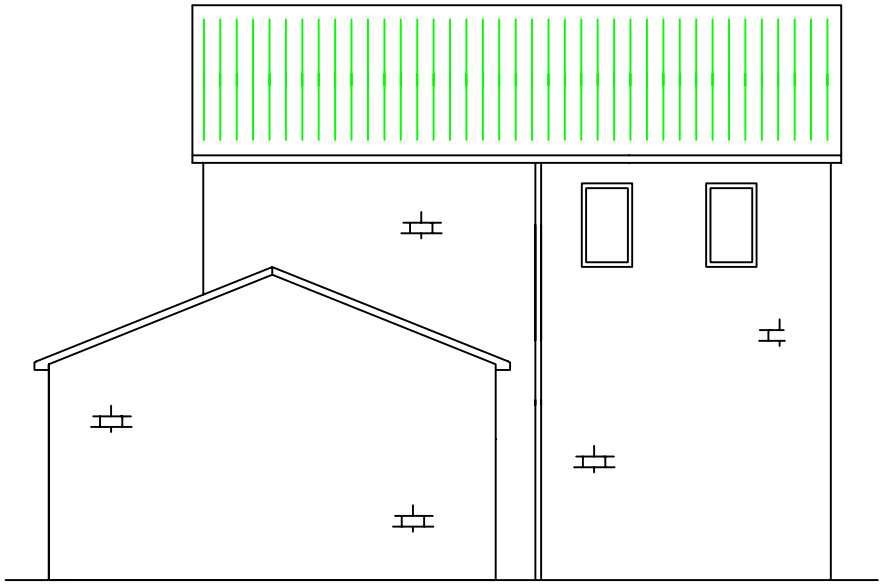

EXISTING SIDE ELEVATION

AGBDESIGN
CONSULTANTS LTD

TITLE
PROPOSED EXTENSION & ALTERATIONS.
EXISTING ELEVATIONS

SITE ADDRESS	8 CHESTNUT WALK, GROBY, LEICS	FOR: MRS J WESTON
DRAWN BY	MR A. BROWN	DRG. No. 001/1.
TEL:- 01509 569520	SCALE 1:100	DATE FEB 2009