
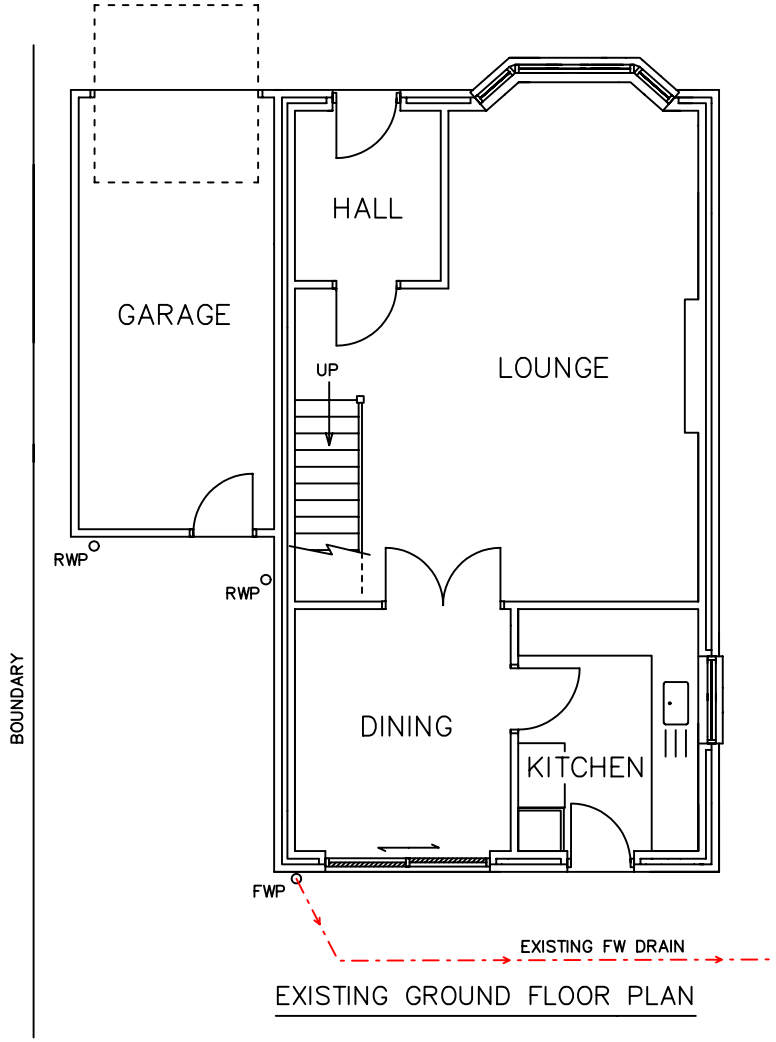


EXISTING GROUND FLOOR PLAN

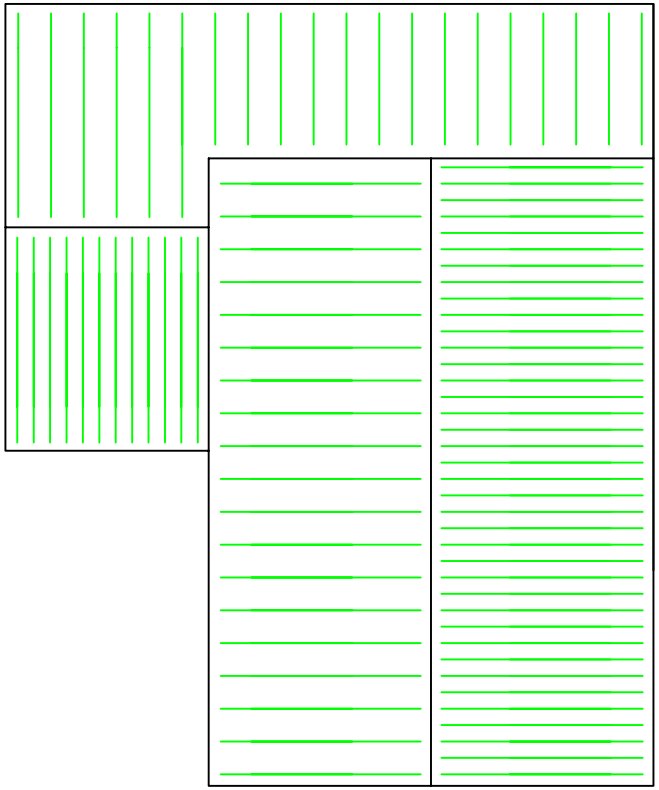

EXISTING ROOF PLAN

AGBDESIGN
CONSULTANTS LTD

TITLE
PROPOSED EXTENSION & ALTERATIONS.
EXISTING GROUND FLOOR & ROOF PLANS

SITE ADDRESS	8 CHESTNUT WALK, GROBY, LEICS	FOR: MRS J WESTON
DRAWN BY	MR A. BROWN	DRG. No. 001/2.
TEL:– 01509 569520	SCALE 1:100	DATE FEB 2009