
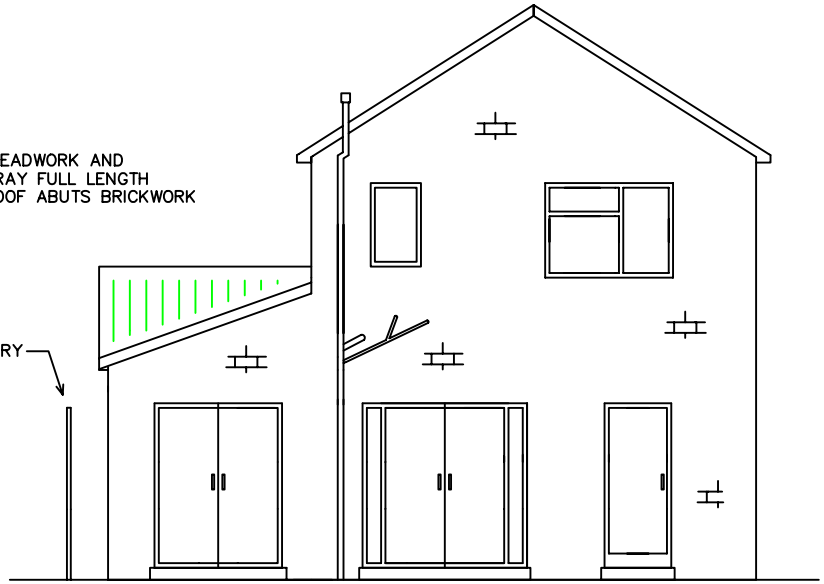



PROPOSED REAR ELEVATION

WHITE UPVC DOORSET AND
WINDOWS TO MATCH EXISTING

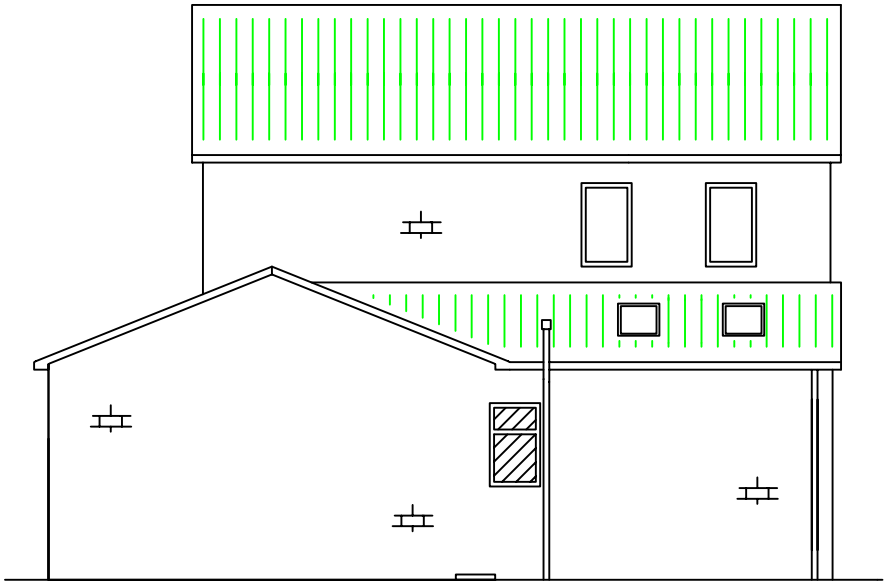

PROPOSED SIDE ELEVATION

FACING BRICKWORK TO MATCH EXISTING

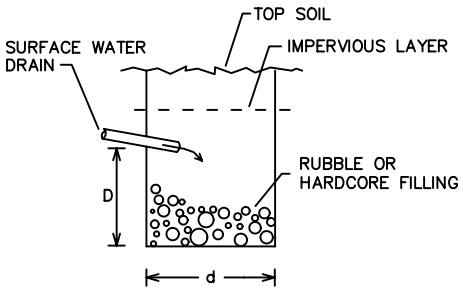

SOAKAWAY DETAIL

'D' THE DEPTH BELOW PIPE
INVERT IS APPROXIMATELY
THE SAME AS 'd' THE DIAMETER

PERCOLATION TEST:–
EXCAVATE AS SHOWN ABOVE
AND FILL WITH WATER, LEAVE FOR
24 HOURS TO MAKE SURE IT SOAKS
AWAY, PROVIDING 90% HAS SOAKED
AWAY, SOIL IS SUITABLE.

AGBDESIGN
CONSULTANTS LTD

TITLE
PROPOSED EXTENSION & ALTERATIONS.
PROPOSED ELEVATIONS

SITE ADDRESS	8 CHESTNUT WALK, GROBY, LEICS		FOR: MRS J WESTON
DRAWN BY	MR A. BROWN		DRG. No. 001/3.
TEL:–	01509 569520	SCALE 1:100	DATE FEB 2009