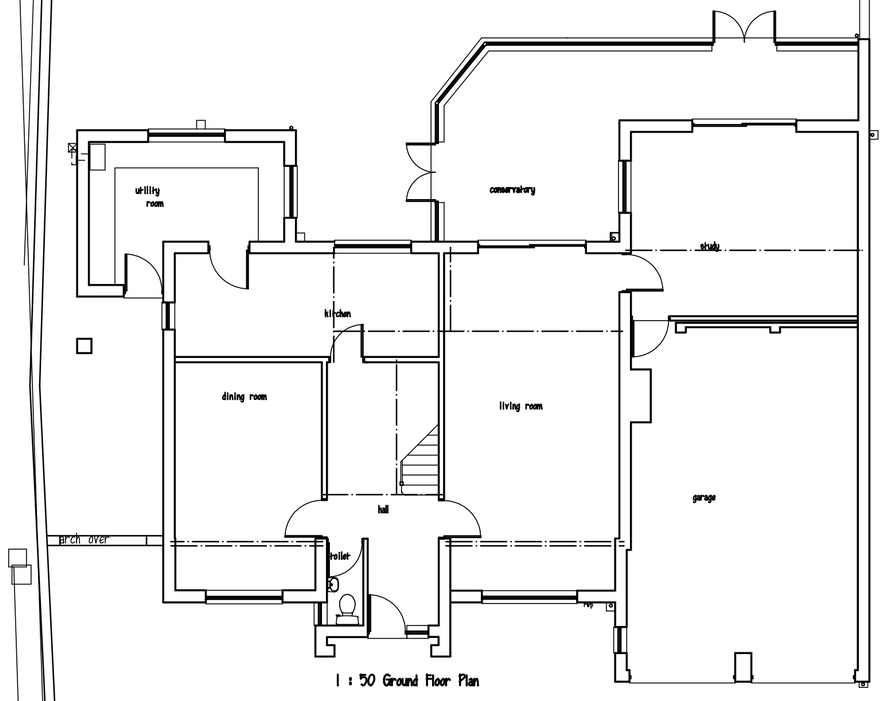

1 : 50 Ground Floor Plan

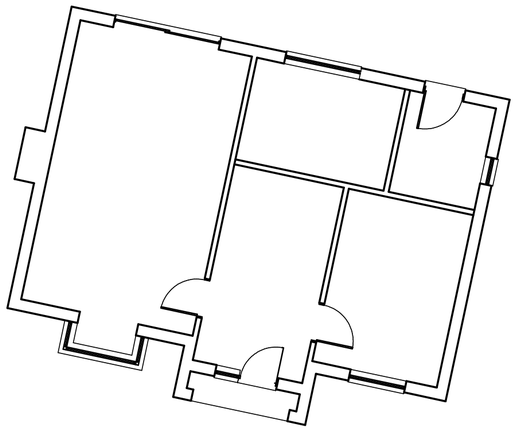

1 : 100 Site Plan

0 500 1000 2000 3000 4000 5000 6000 7000 8000 9000 10000

1 : 100 Scale line

Proposed Extensions
10 Hunt Lane, Witherley.
for Mr I Mackensie

Drawn by : art/jwm
Checked by :art
Drawing status: Sketch scheme

Drawing No. : 3596-06a

Created On : 23-07-08
Scale : as noted

Rev	date		by
a	04-12-08	existing SW manhole added	jwm

R. John Craddock Associates.
Chartered Architects
Dugdale House 25/27 Dugdale Street
Nuneaton CV11 5QJ
Tel: 024 7638 6769
Fax: 024 7664 1865