

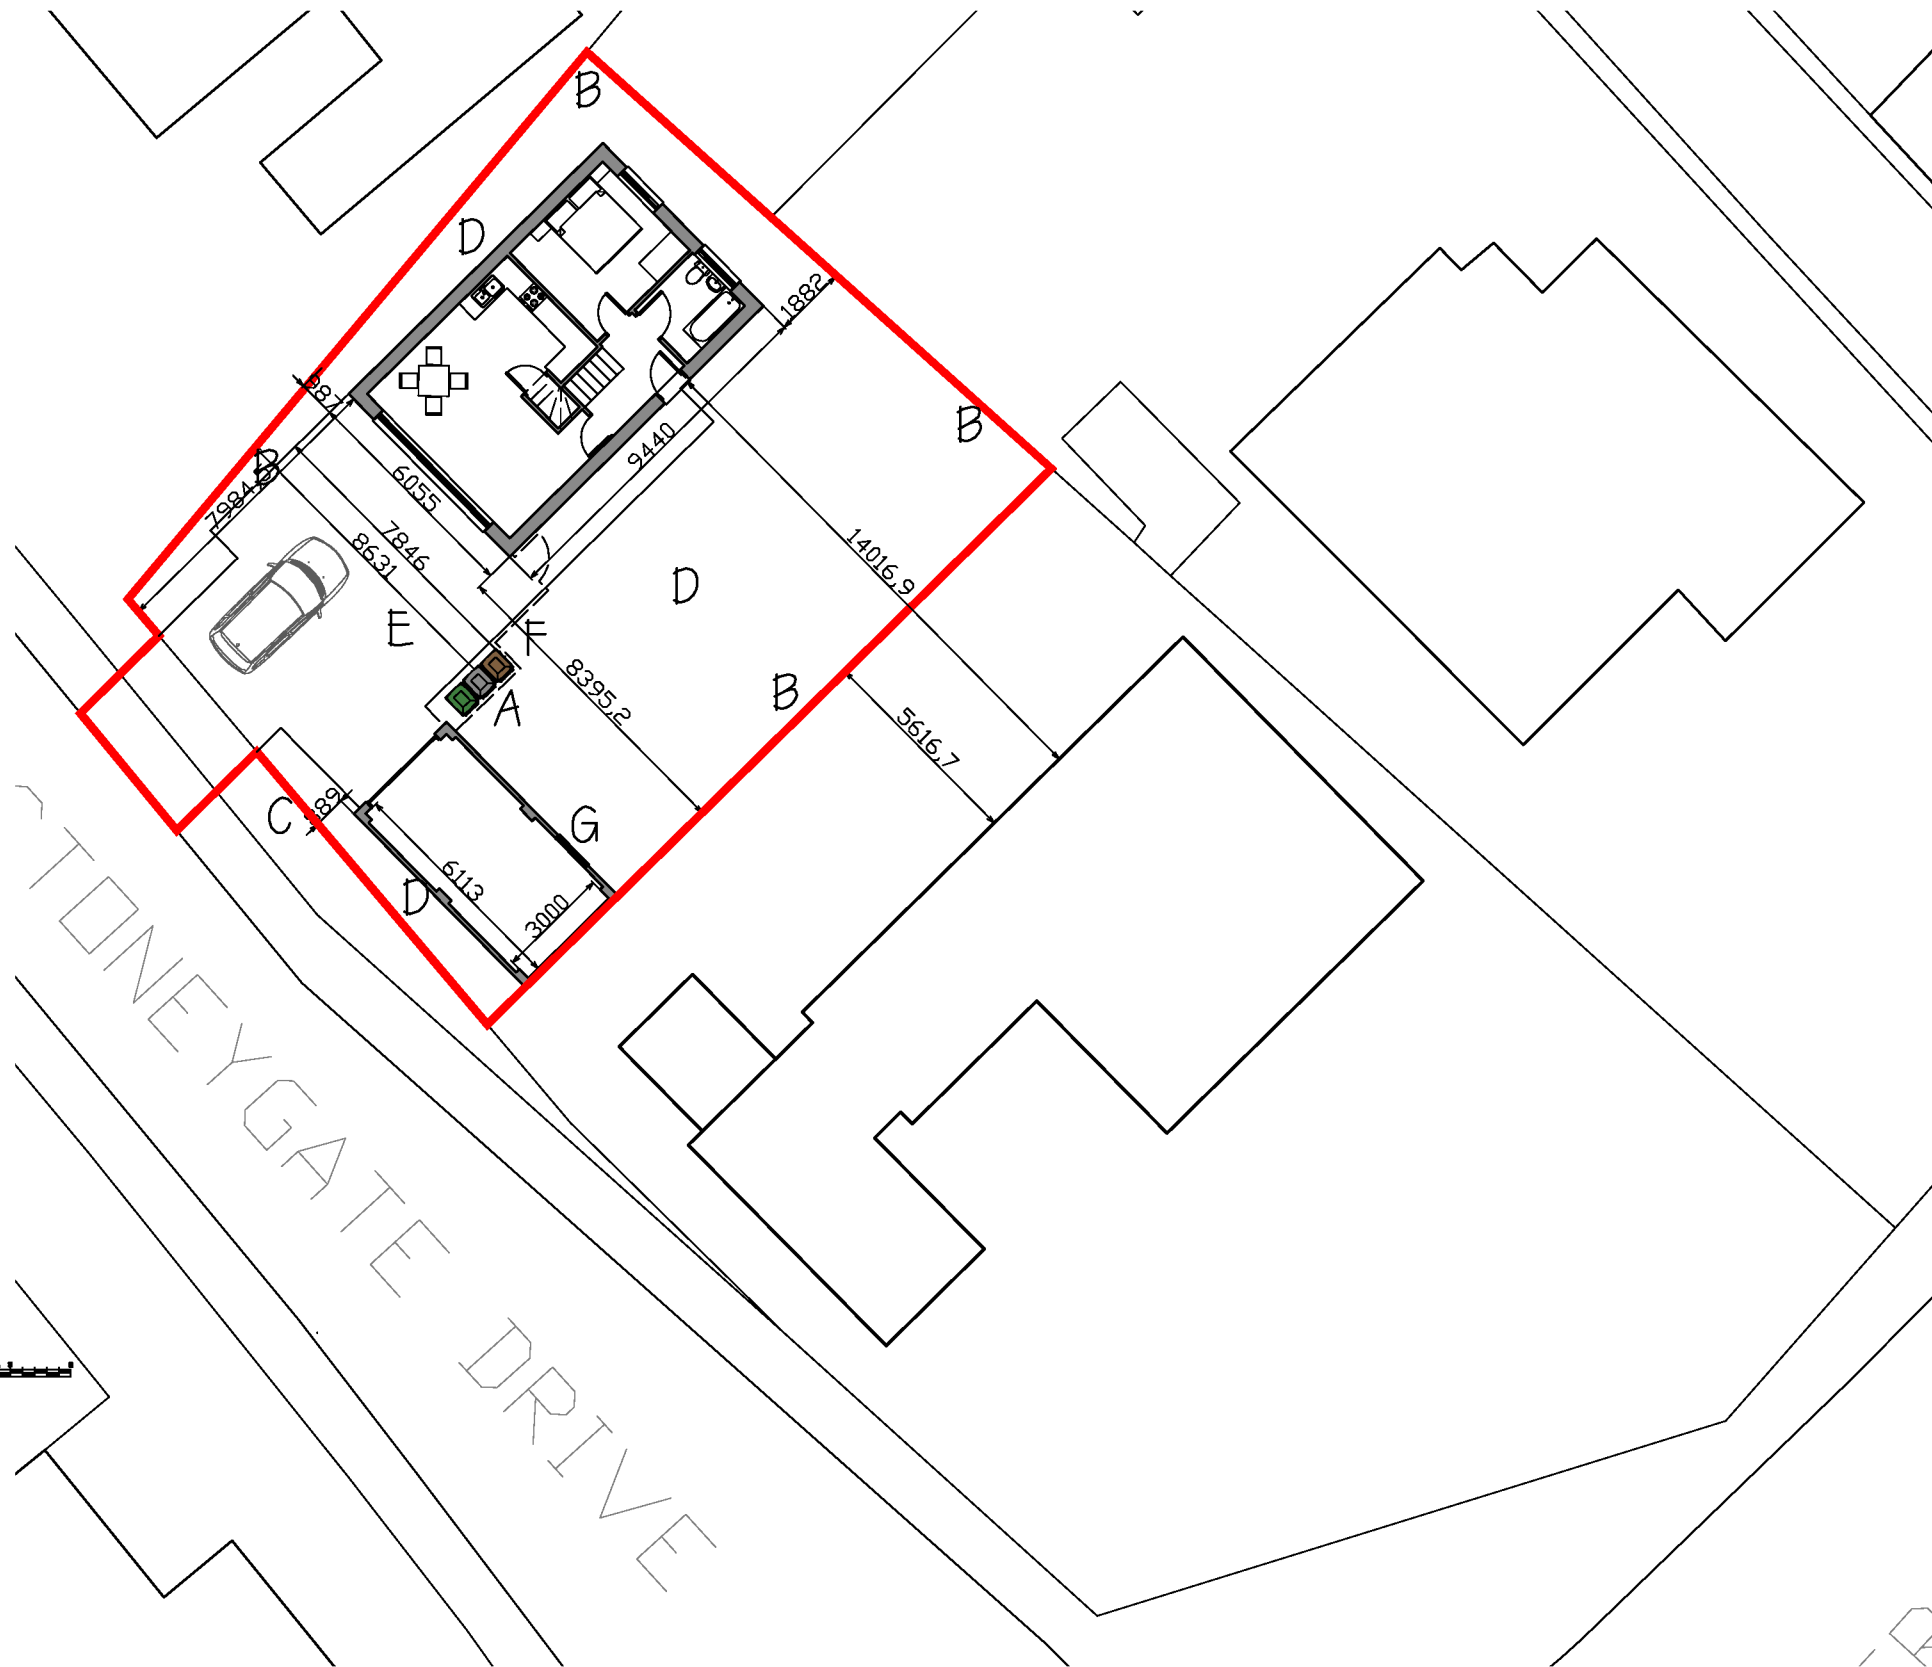


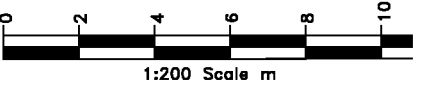

Printed or electronic copies of the plan can be scaled for planning purposes.

This drawing is issued for the sole and exclusive use of the named recipient. Distribution to any third party is on the strict understanding that no liability is accepted by Sturch for any discrepancies, errors or omissions that may be present, and no guarantee is offered as to the accuracy of information shown. © Crown Copyright 2007. All rights reserved. Licence number 100020449

Rev	Date	Description	By
A	03.08.23	Garage moved	sAh

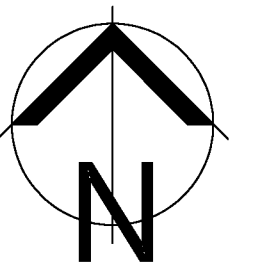

sturch
Tel: 07948 382917 e:1sturch@gmail.com

- Legend
- A - Wheelie bins
 - B - Close boarded fence
 - C - Post and rail Fence 900mm high
 - D - Laid to lawn
 - E - Parking for 2 cars (1 in garage)
 - F - Proposed close boarded fence 1.8m high
 - G - Garage window facing garden

Project

Proposed Property
Rear of 114 Leicester Road
Hinckley

Client

Mrs H White

Drawing

Proposed Block Plan

Drg No: 03-2308_00 Rev A

Scale 1:200 @A3 Date 08.03.23