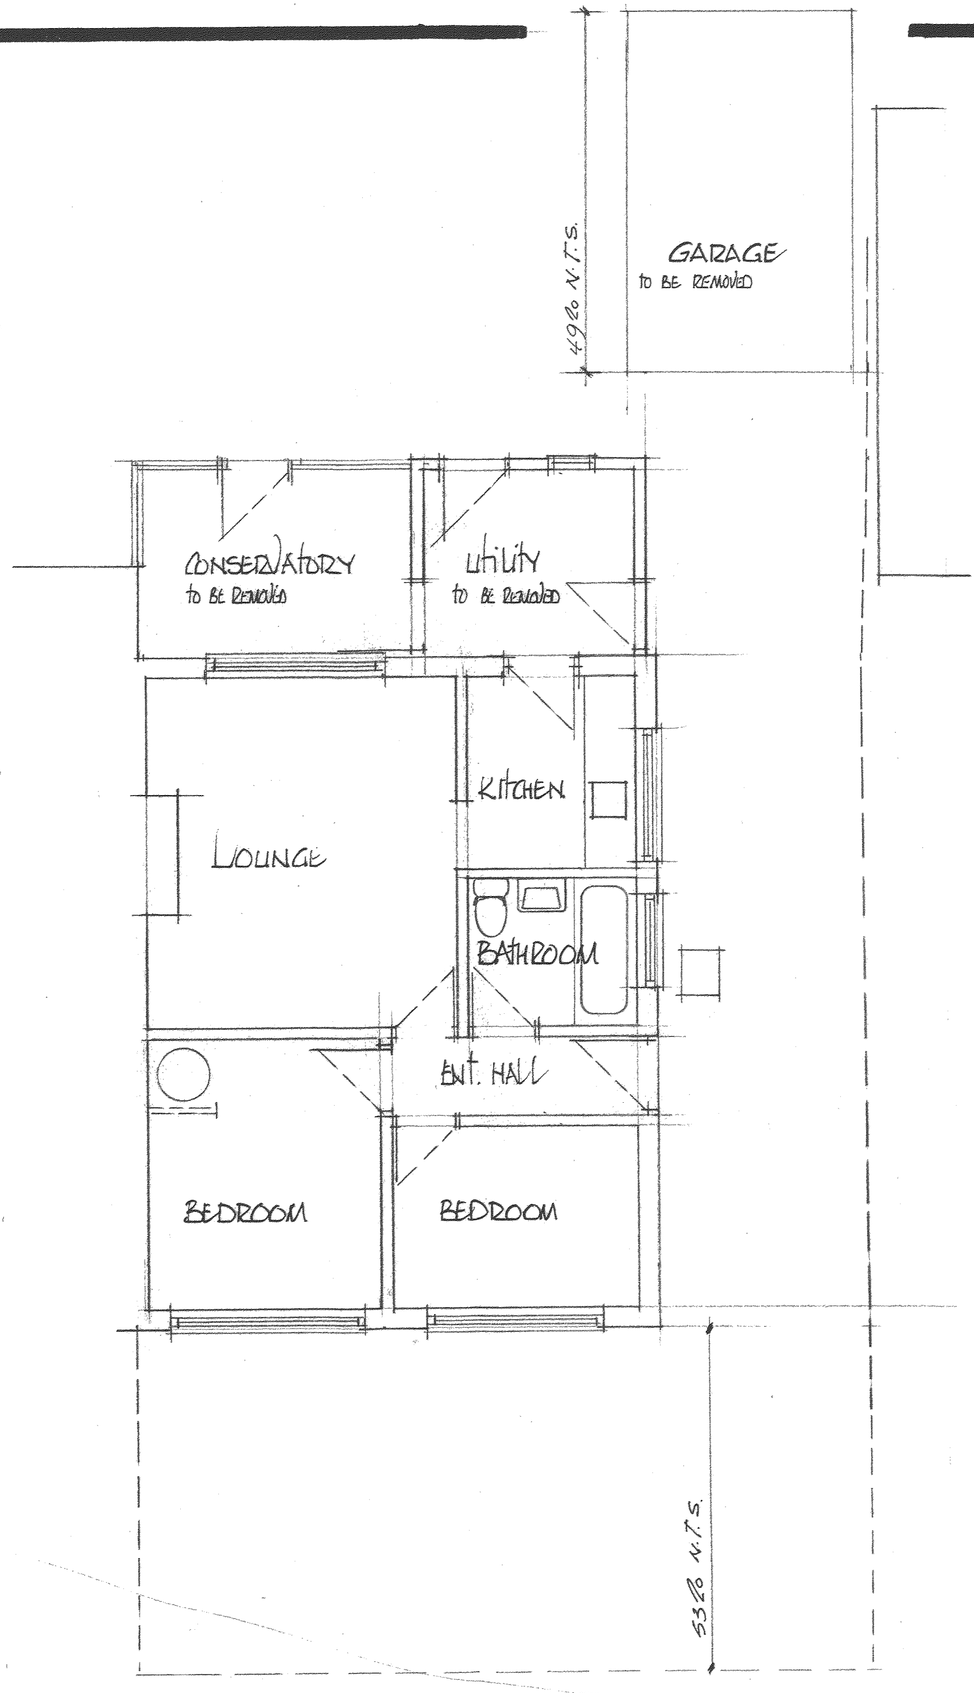


RECEIVED
03 JUL 2008
DEVELOPMENT SERVICES

03 JUL 2008

PLAN SHOWING EXISTING BUNGALOW LAYOUT FOR MR & MRS C. GIBSON

16 LAWNWOOD ROAD, GROBY, LEICESTER. LE6.0BH.

SCALE :	DATE :	DRAWN BY :
1:50 AT A2 SIZE	JUNE 2008	P.B.

DRAWING NUMBER:

832/01

Peter Barnwell Limited
Building Surveyor
Peter Barnwell ACIOB.
22 Norfolk Road,
Desford, Leicester, LE9 9HR.
01455 823816