
PROPOSED SINGLE STOREY SIDE EXTENSION AT 7 COVENTRY ROAD,BURBAGE.


GENERAL NOTES

DRAWING CAN BE SCALED FOR PLANNING PURPOSES ONLY BUT IF IN ANY DOUBT ABOUT A DIMENSION OR ANY OF THE DRAWN INFORMATION PLEASE ASK CDR ARCHITECTS

ALL DIMENSIONS AND LEVELS ARE TO BE CHECKED ON SITE BY THE BUILDER.

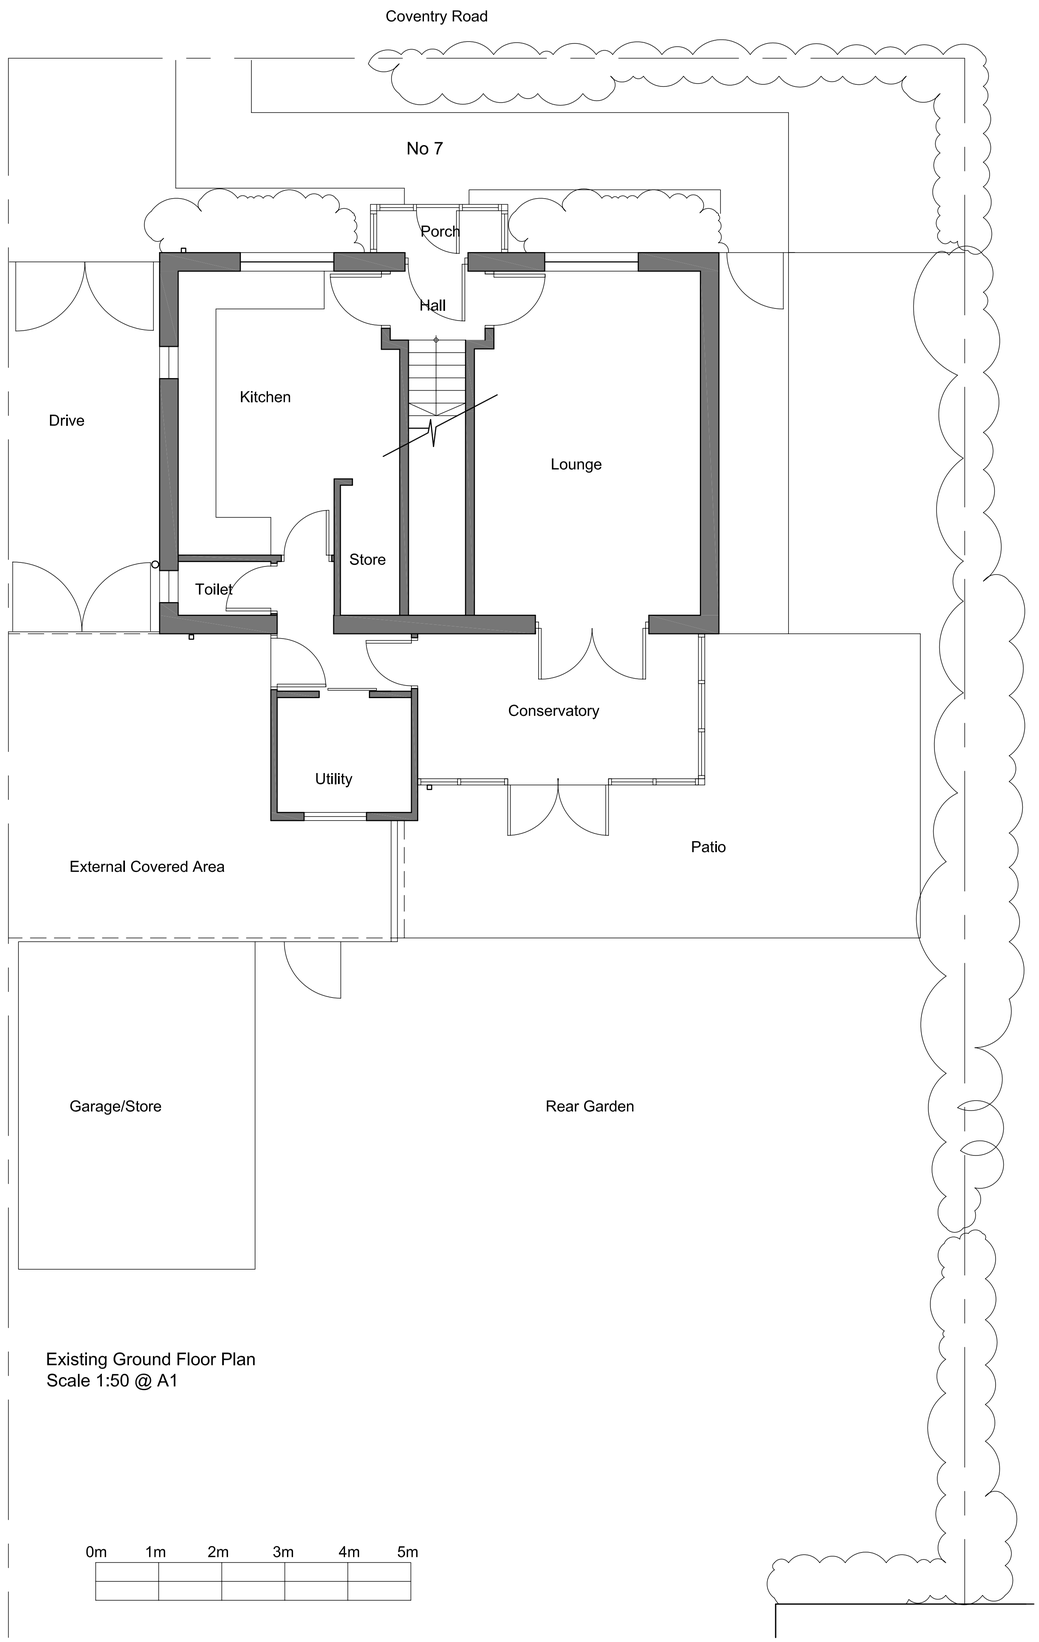

Existing Ground Floor Plan
Scale 1:50 @ A1

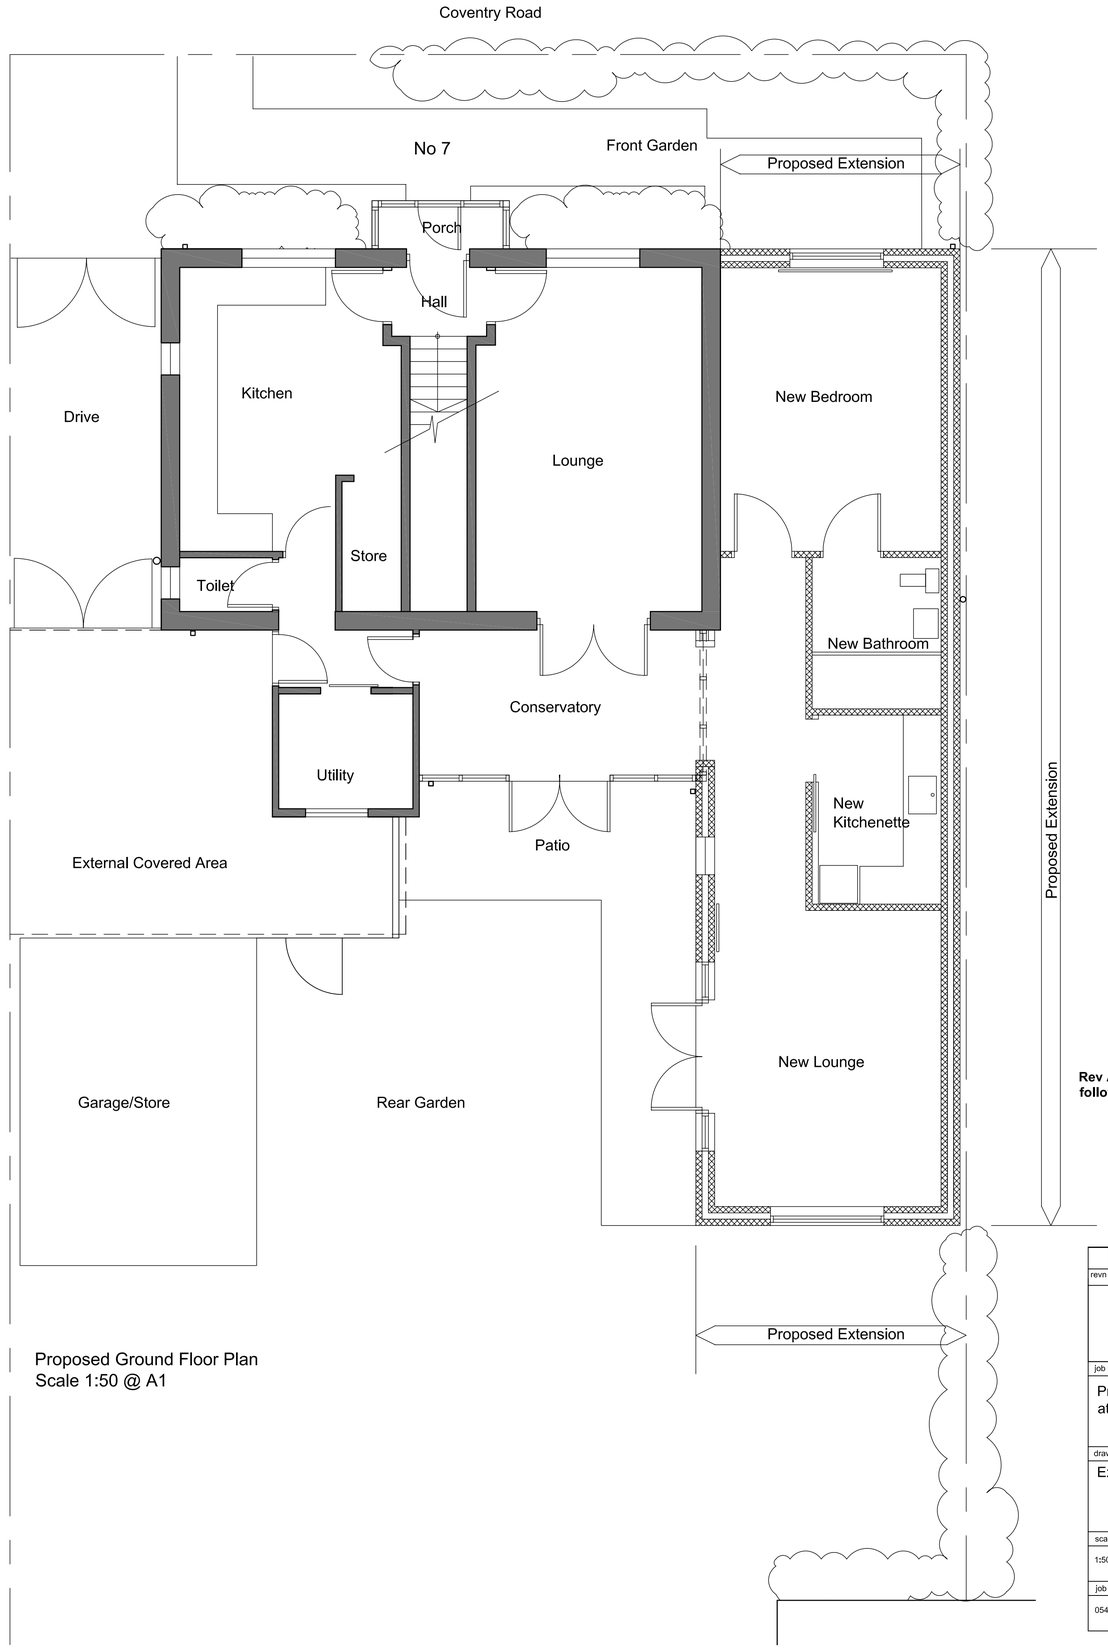

Proposed Ground Floor Plan
Scale 1:50 @ A1



Rev A: Side windows removed from extension following feedback from Planner on 13.10.11.

13.10.11

PLANNING
SUBMISSION

revn	date		by	chckd

Coventry Studio

CDR Architects
3 The Quadrant
Coventry
West Mldlands
CV1 2DY

job title

Proposed Single Storey Side Extension at 7 Coventry Road, Burbage,Hinckley.

drawing title

Existing and proposed ground floor plans

scale	drawn by	date	checked by
1:50@A1	MP	August 2011	CDR
job no.	drawing no.		revision
0547	AL (P) 03		A