
PROPOSED SINGLE STOREY SIDE EXTENSION AT 7 COVENTRY ROAD,BURBAGE.


GENERAL NOTES

DRAWING CAN BE SCALED FOR PLANNING PURPOSES ONLY BUT IF IN ANY DOUBT ABOUT A DIMENSION OR ANY OF THE DRAWN INFORMATION PLEASE ASK CDR ARCHITECTS

ALL DIMENSIONS AND LEVELS ARE TO BE CHECKED ON SITE BY THE BUILDER.

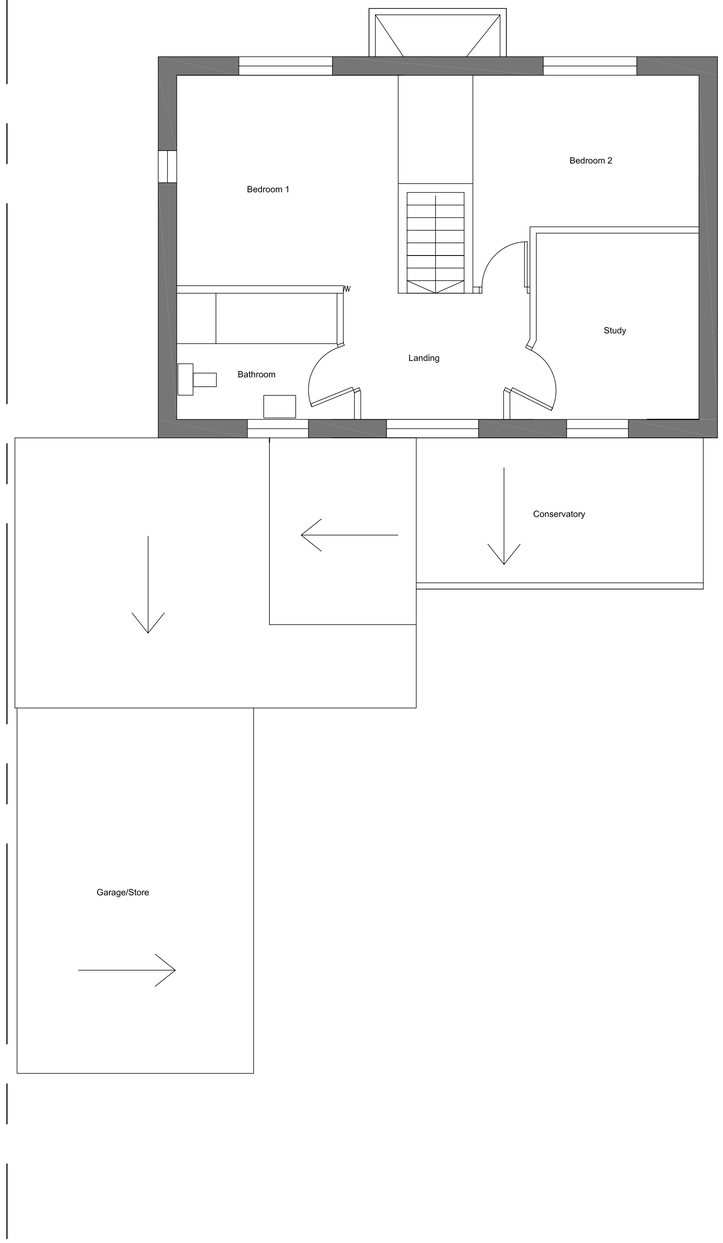

Existing Roof Plan (at first floor).
Scale 1:50 @ A1

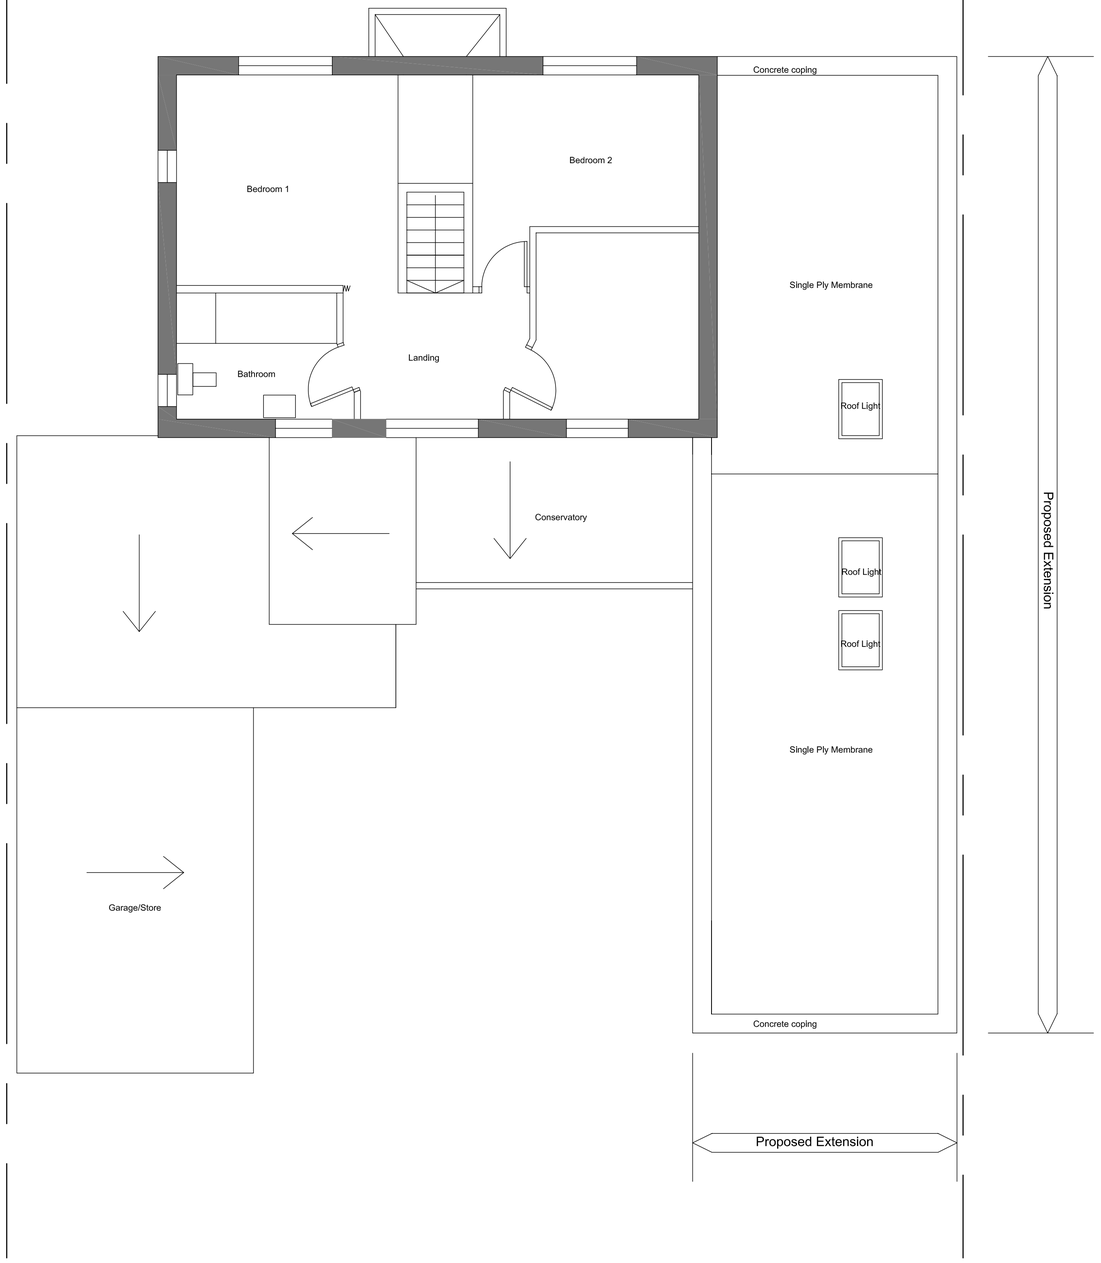

Proposed Roof Plan (at first floor).
Scale 1:50 @ A1

0m 1m 2m 3m 4m 5m

Rev B: Additional rooflights added following omission of windows following feedback from Planner on 13.10.11.

13.10.11

Rev A: Addition of existing roof pitch directions not shown of previous submission added. 14.9.11

PLANNING
SUBMISSION

revn	date		by	chckd

Coventry Studio

CDR Architects
3 The Quadrant
Coventry
West Midlands
CV1 2DY

job title

Proposed Single Storey Side Extension
at 7 Coventry Road, Burbage,Hinckley.

drawing title

Existing and proposed roof plans.

scale	drawn by	date	checked by
1:50@A1	MP	Sept 2011	CDR

job no.	drawing no.	revision
0547	AL (P) 02	B