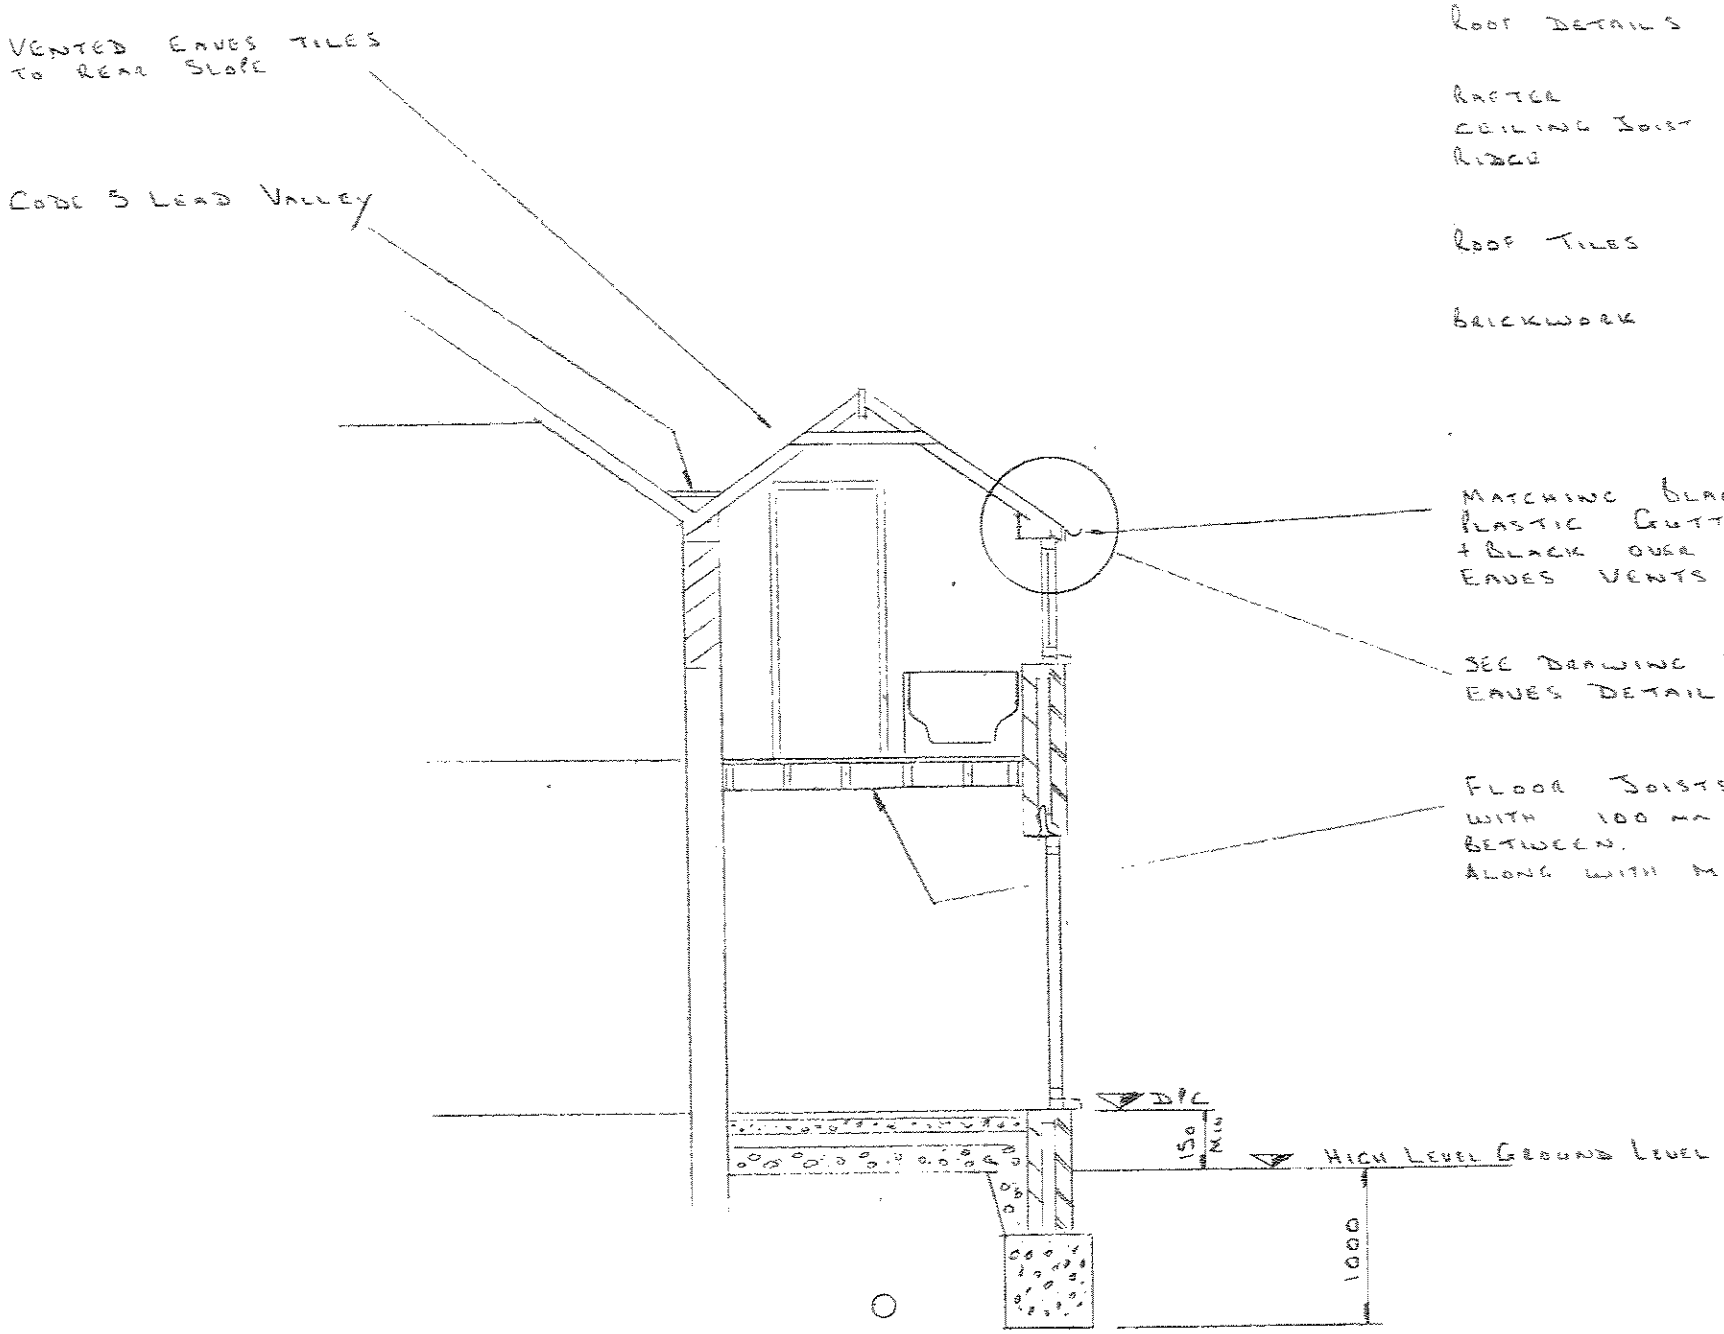


ROOF DETAILS 2230 SPAN

RAFTER	150 x 50 @ 400 CTRS	C16 GRADE
CEILING JOIST	150 x 50 @ 400 CTRS	C16 GRADE
RIDGE	225 x 25	

ROOF TILES STAFFORDSHIRE BLUES OR SIMILAR

BRICKWORK OAST RUSSET STOCK
RED FACING BRICKS

MATCHING BLACK ½ ROUND PLASTIC GUTTERING + BLACK OVER FASCIA CONTINUOUS EAVES VENTS

SEE DRAWING N° 05 FOR TYPICAL EAVES DETAIL

FLOOR JOISTS 150 x 50 @ 400 CTRS WITH 100 mm FIBRE GLASS INSULATION BETWEEN. ALONG WITH MOISTURE RESISTANT CHIPBOARD FLOOR

DEVELOPMENT SERVICES
07 APR 08
RECEIVED

NOTE

ALL DRAWINGS ARE TO BE READ IN CONJUCTION WITH THE ACCOMPANYING SPECIFICATION SHEETS

SECTION B-B
1:50

PROPOSED BEDROOM & DINING ROOM (SCHEME 2)
FOR
MR & MRS E COX
10 MAIN STREET
DADLINGTON
LEIC CV13 6HX

DESIGN DRAW & CONSTRUCT LTD
64 WOODSIDE
ASHBY DE LA ZOUCH
LEICESTERSHIRE
LE65 2NL

TEL 01530 414806
FAX 01530 560351

MARCH 08

DRAWING 06