
Roof Details 3940 span

Rafters	150 x 50 @ 400 ctrs (C16 Grade)
Ceiling Joists	150 x 50 @ 400 ctrs C16 Grade
Ridge	225 x 25
Binder	225 x 75 grade C24
Roof Tiles	Staffordshire Blues or Similar
Brickwork	Oast Russet Stock Red Facing Bricks

Matching Black ½ Round
Plastic Guttering
+ Black over Fascia Continuous
Eaves Vents

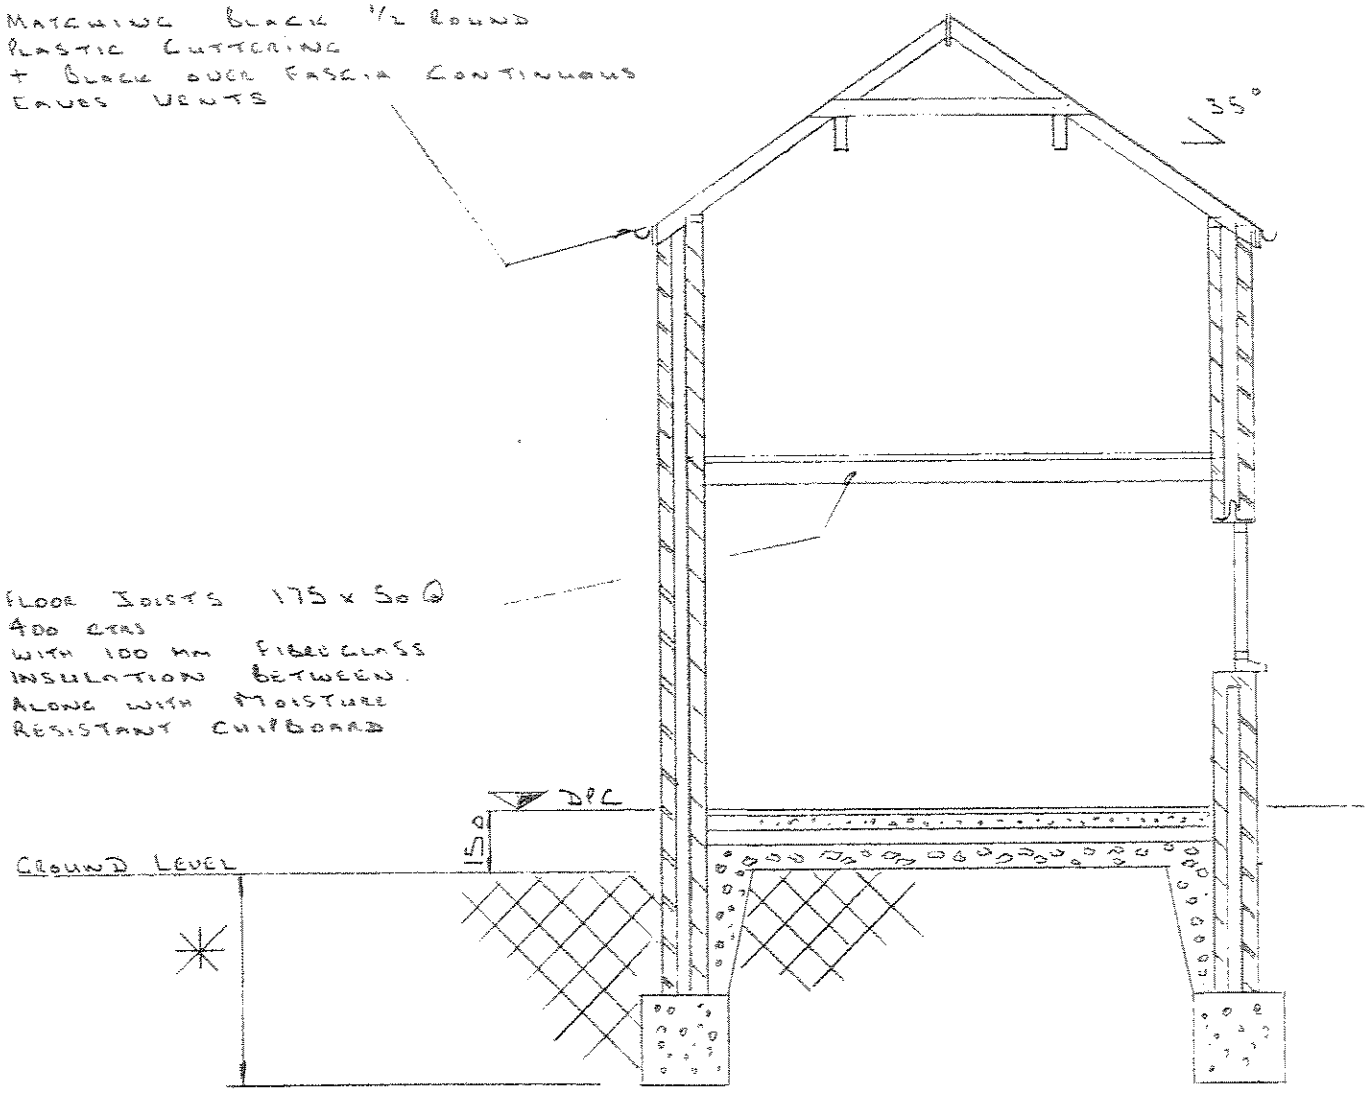


Section A-A
1:50

✳ Base depth to be taken down below ground level a minimum of 900 mm or to a formation depth as may be designated by the Building Inspector (see footing depths above)

Note

All Drawings are to be read in conjunction with the accompanying specification sheets

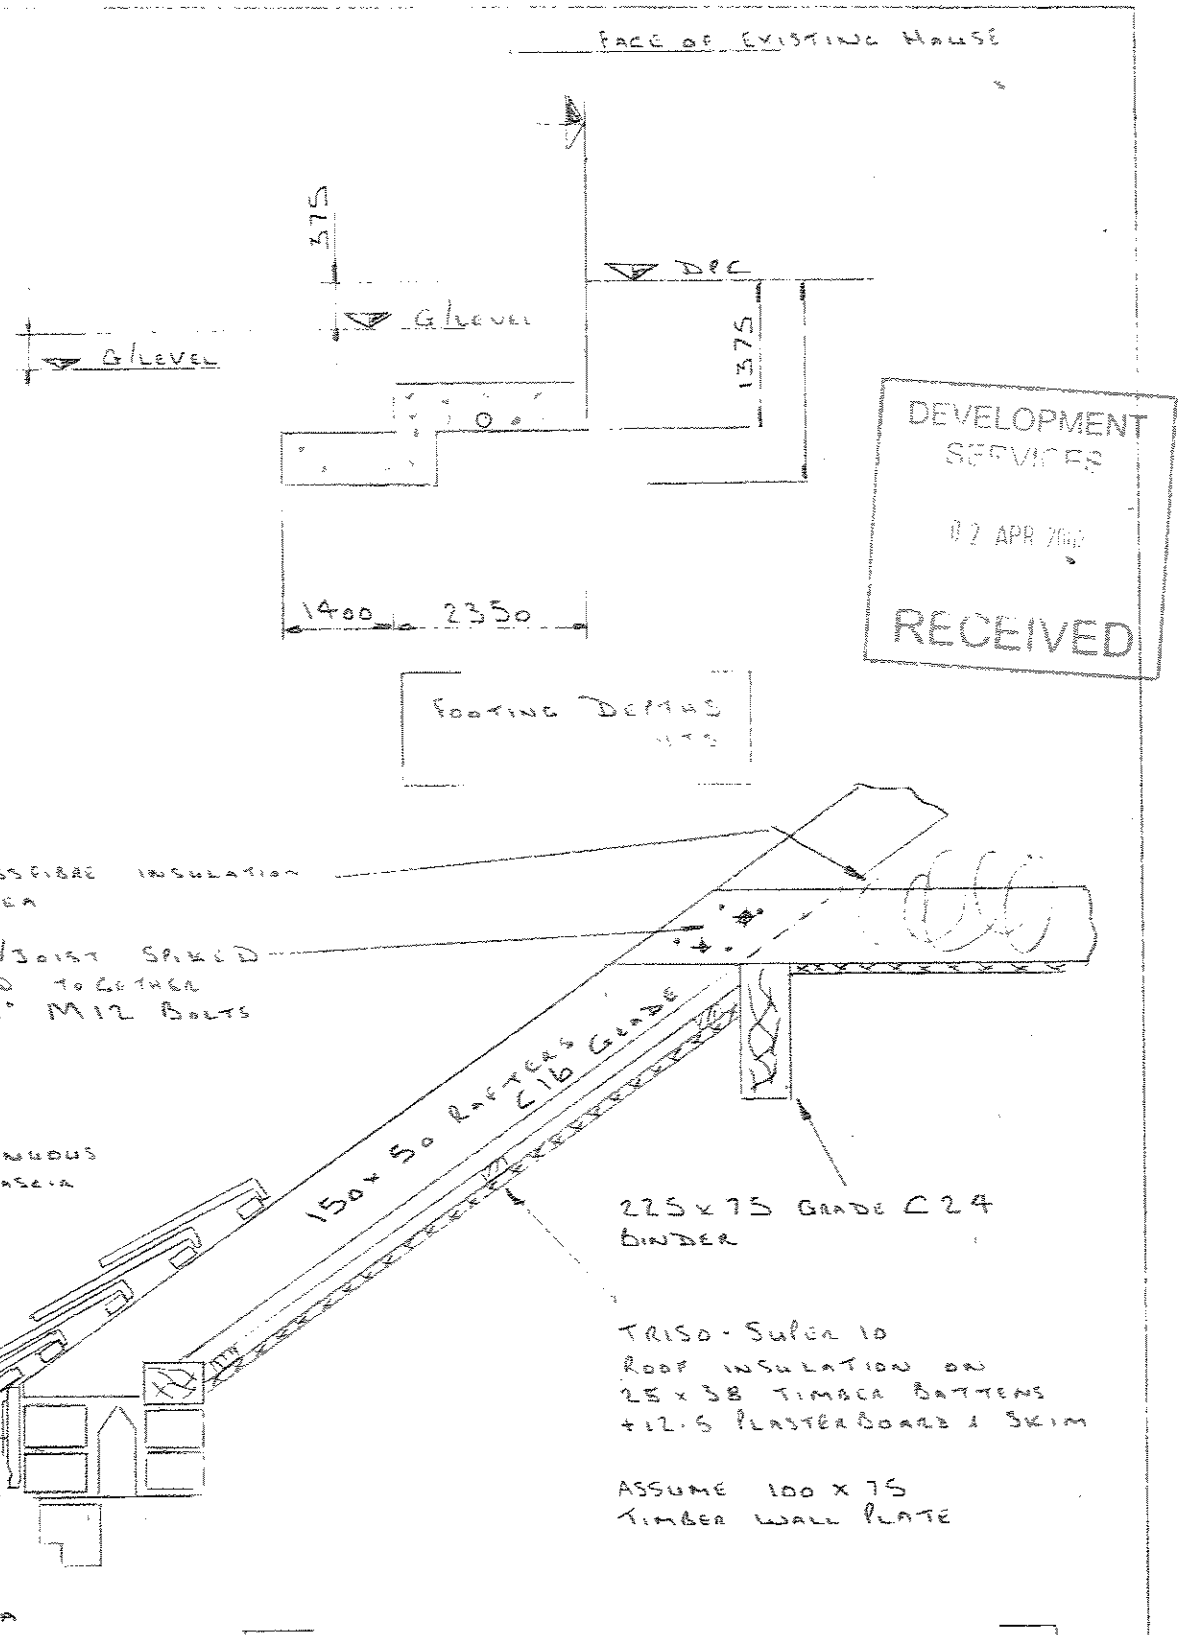

Typical High Level Eaves Detail
1:125

DEVELOPMENT SERVICES
02 APR 2008
RECEIVED

Proposed Bedroom & Dining Room (Scheme 2)
For
Mr & Mrs E Cox
10 Main Street
Dadlington
Leic CV13 6HX

Design Draw & Construct Ltd
64 Woodside
Ashby de la Zouch
Leic LE65 2NL
Tel 01530 414806
Fax 01530 560351

March 08

Drawing No 05