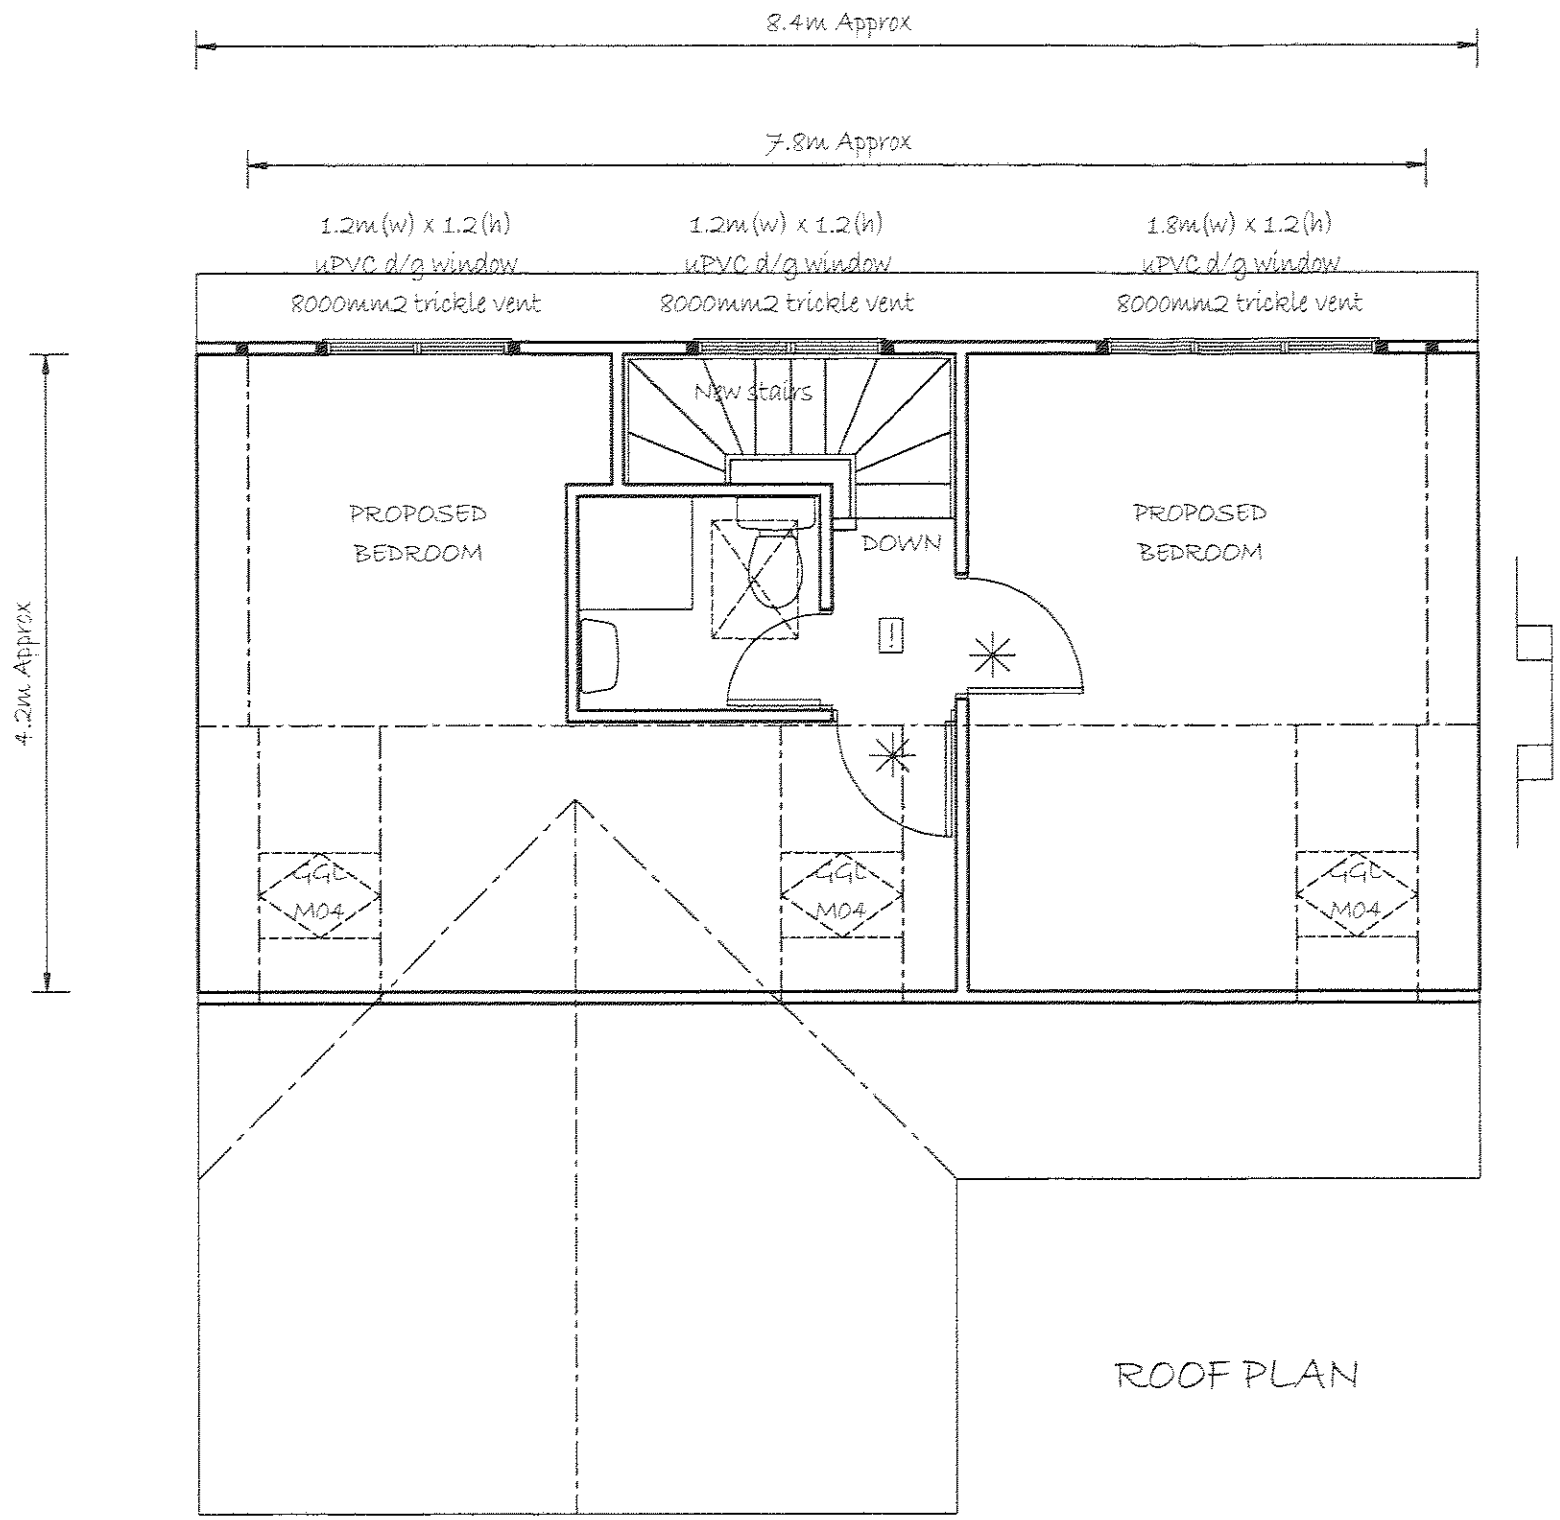


ROOF PLAN

✳ Denotes 1/2hr fire res door

[!] Denotes mains operated smoke alarm

PROPOSED LOFT CONVERSION

Mr K. & Mrs J. HARRIS
28 Foxs Covert
Fenny Drayton
CV13 6BQ

Scale - 1:50 Drawn : Feb 2008

Adrian Lloyd
Architectural Technician

NO PART OF THIS DRAWING MAY BE COPIED BY ANY MEANS WITHOUT WRITTEN PERMISSION FROM ADRIAN LLOYD