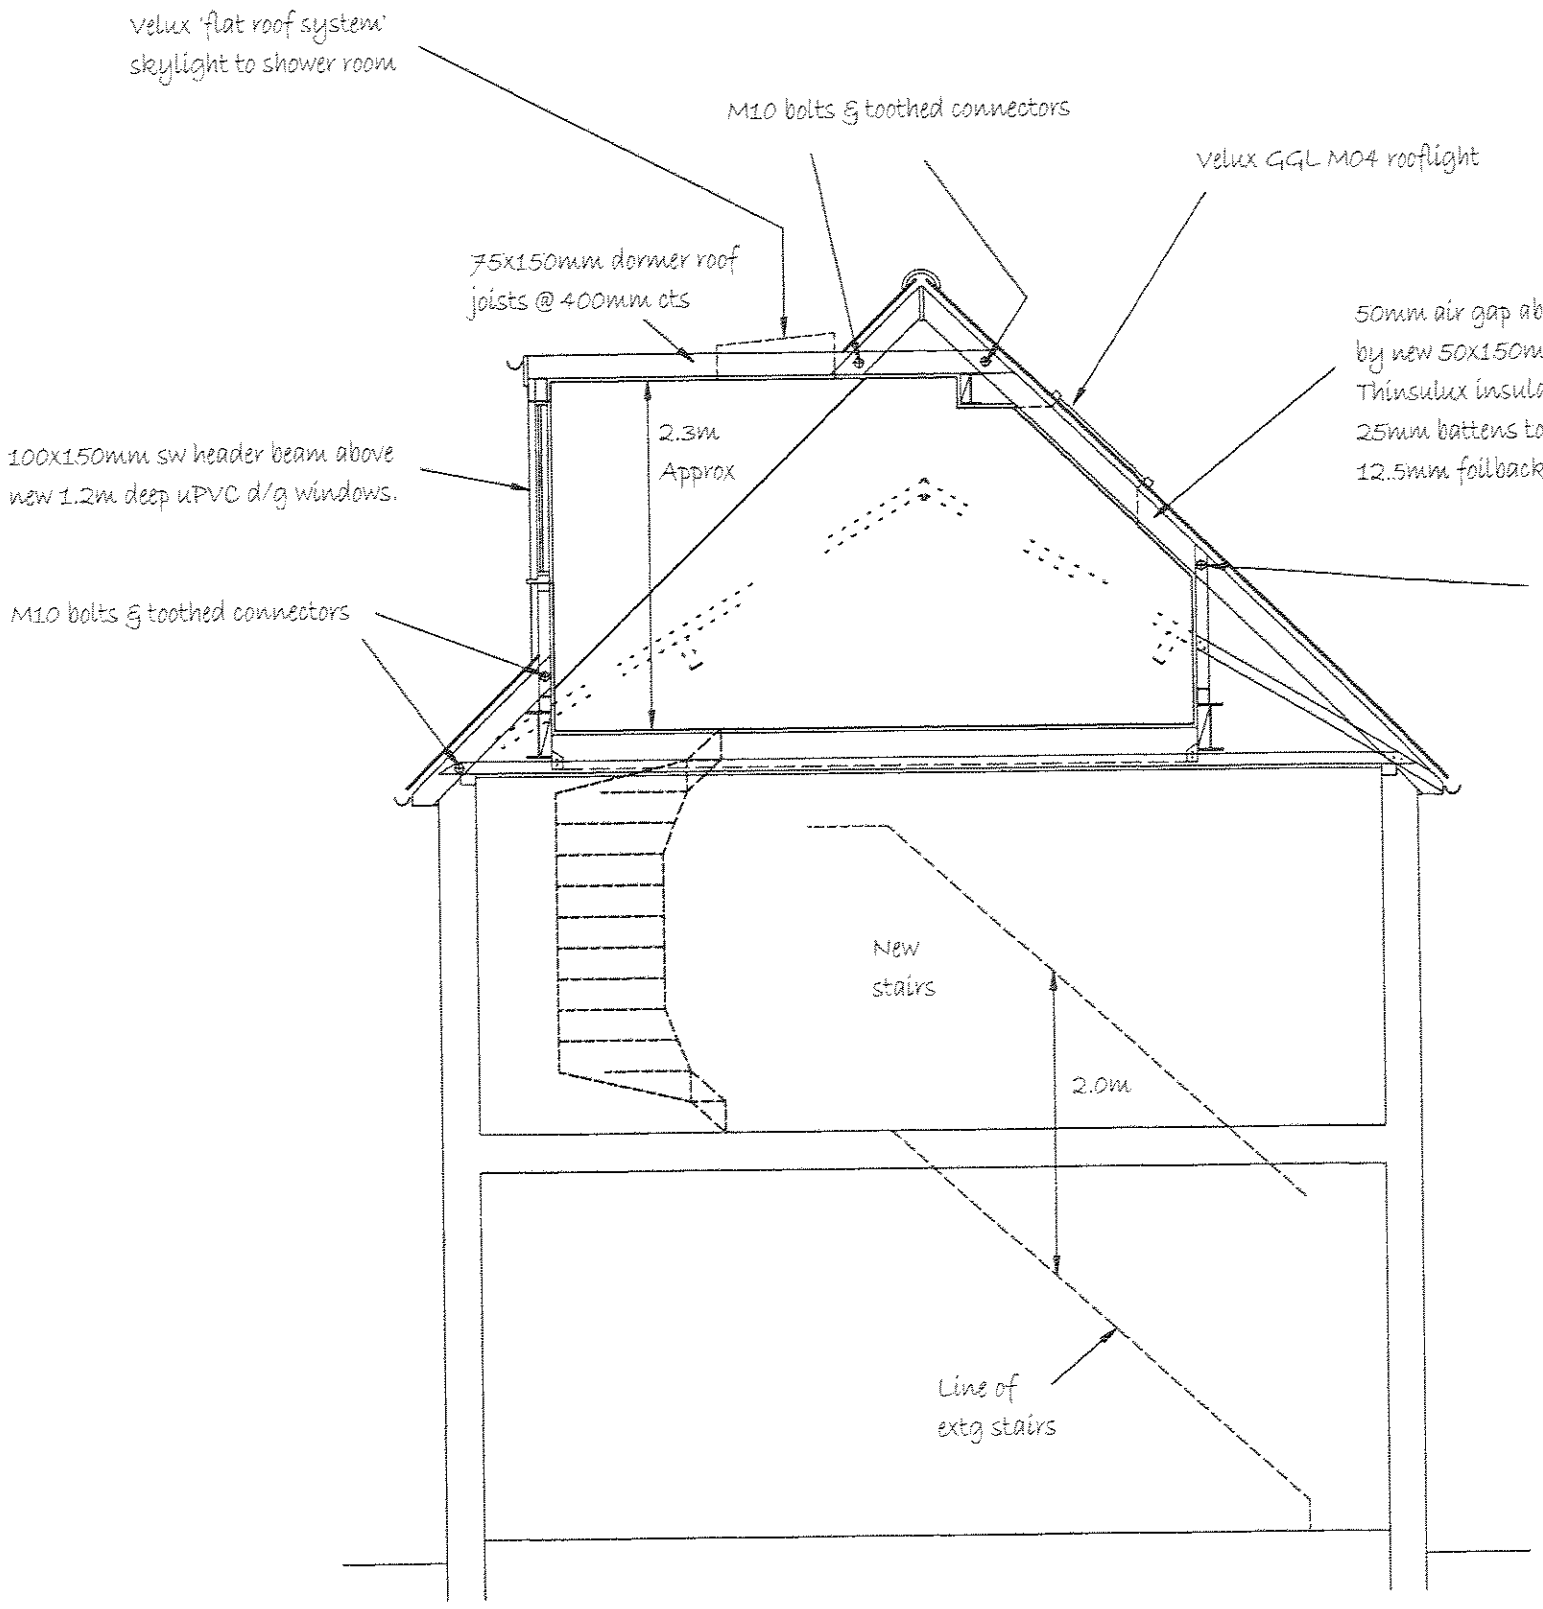


SECTION

30x5mm ms galv straps across face of rafters and floor joists at max 1800mm cts taken across 3No. min joists / rafters returned and screwed to extg / new gable walls and rafters / floor joists

PROPOSED LOFT CONVERSION

Mr K. & Mrs J. HARRIS
28 Foxs Covert
Fenny Drayton
CV13 6BQ

Scale - 1:50 Drawn : Feb 2008

Adrian Lloyd
Architectural Technician

NO PART OF THIS DRAWING MAY BE COPIED BY ANY MEANS WITHOUT WRITTEN PERMISSION FROM ADRIAN LLOYD