Drawing No: PG/034/008
Rev A

DO NOT SCALE

DIMENSIONS IN mm UNLESS INDICATED

No	Note	Date

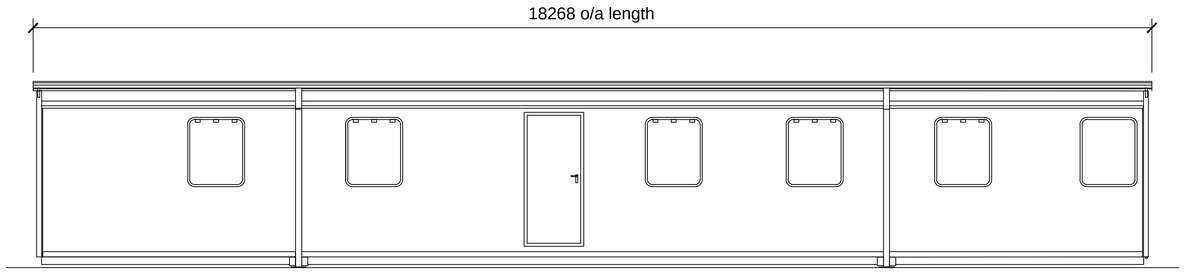

PM604 Rear Elevation

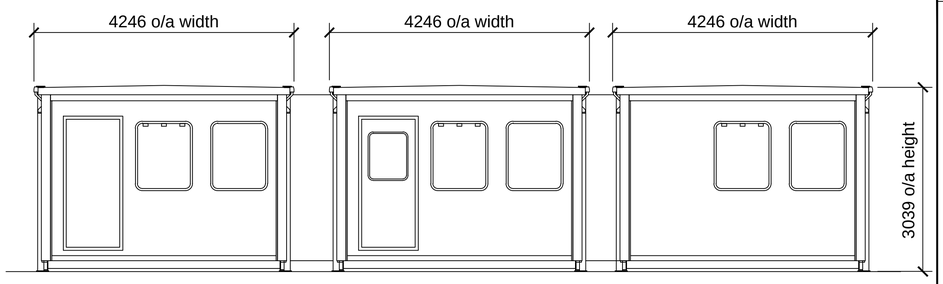

Side Elevation

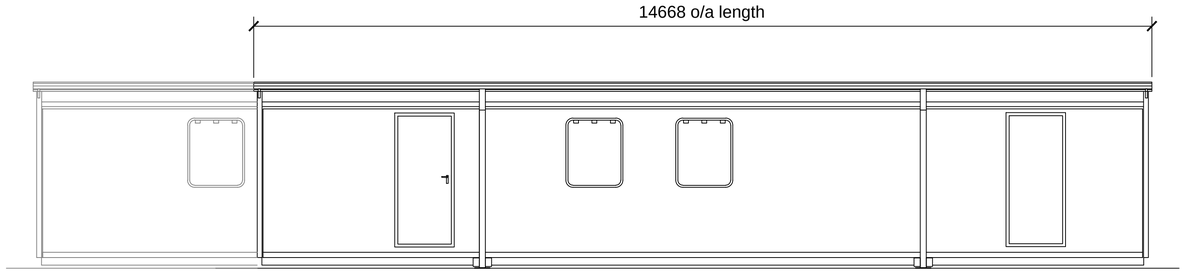

PM484 Front Elevation

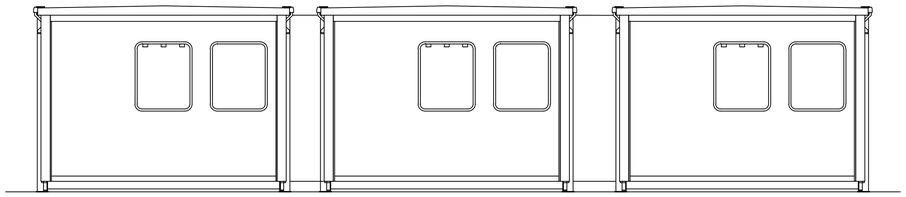

Side Elevation

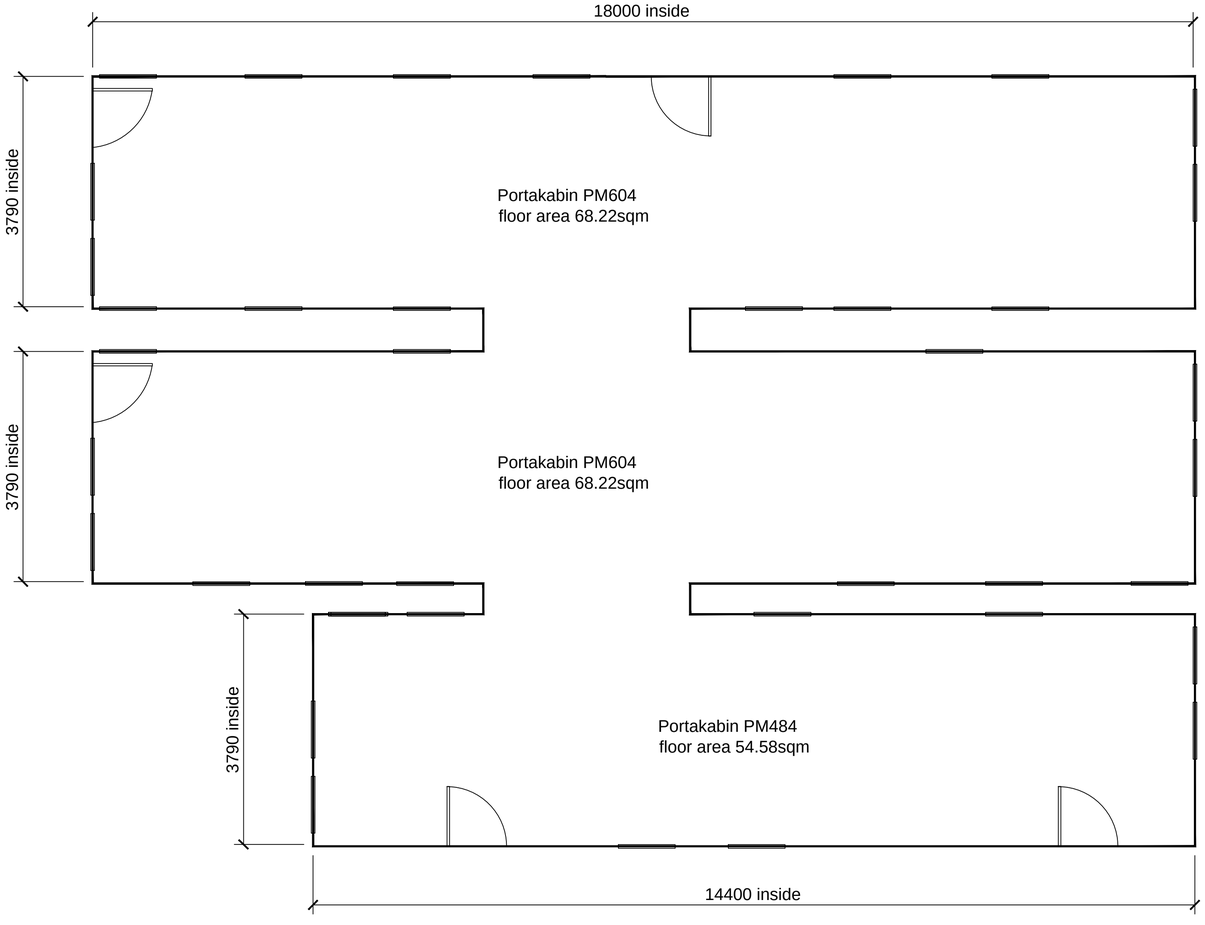

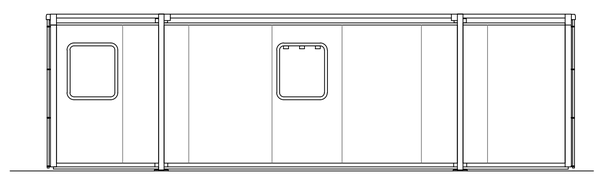

PK282 Rear Elevation

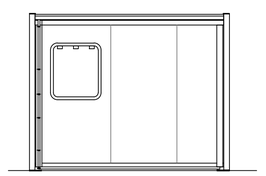

Side Elevation

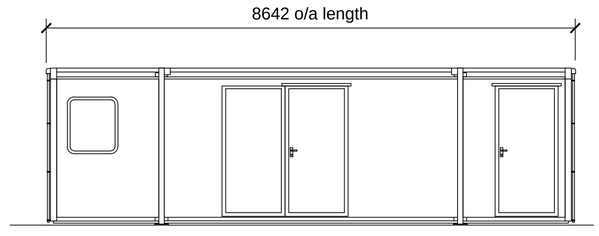

PK282 Front Elevation

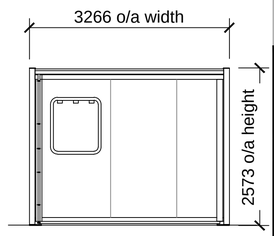

Side Elevation

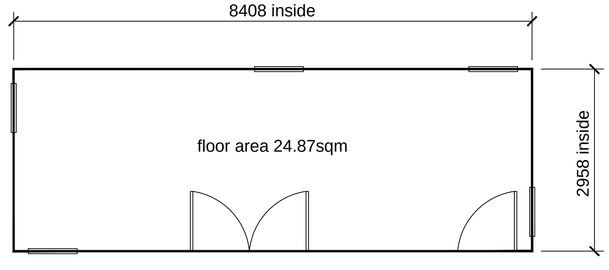

PK 282 Plan

Rev	By	Date	Revision	Chk'd
A	KW	July09	Plan views updated	

MIRA
Watling Street
Nuneaton
Warwickshire
CV10 0TU
England
TEL +44 (0)24 7635 5000
FAX +44 (0)24 7635 8000
TEST FACILITY ENGINEERING

© Copyright MIRA Ltd 2009

Project:
MIRA PROVING GROUND
PLANNING APPLICATION

Drawing Title:
PORTAKABINS AT K2
PLAN & ELEVATIONS

A1

Information / Provisional	Tender / Quotation
Date: KW	Date:
Construction / Manufacture	As Built
Date:	Date:

Drawn By:	Checked By:	Approved By:
KW		
Date: June 2009	Date:	Date:

Project No:

Scale: 1:50 @ A1

Drawing No: PG/034/008

Rev A