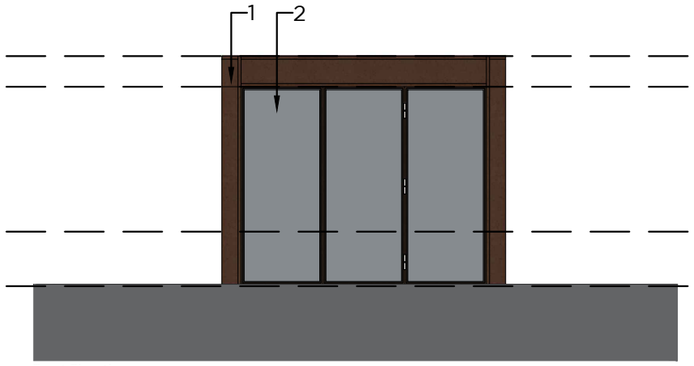
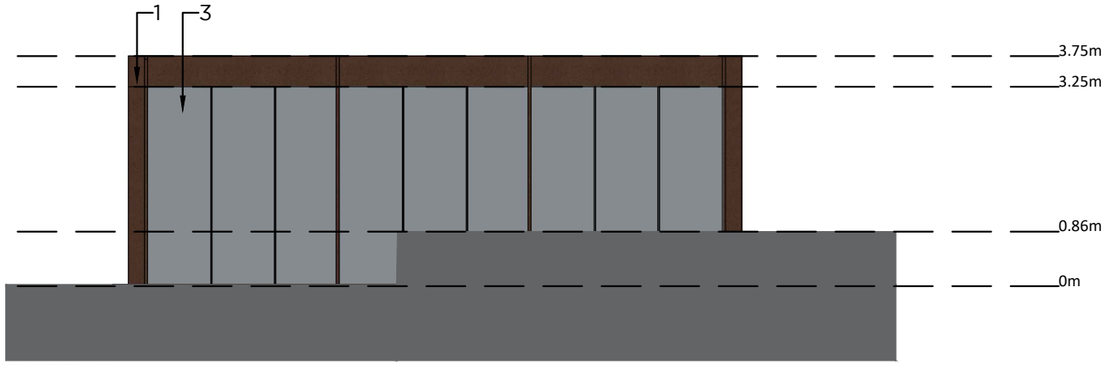
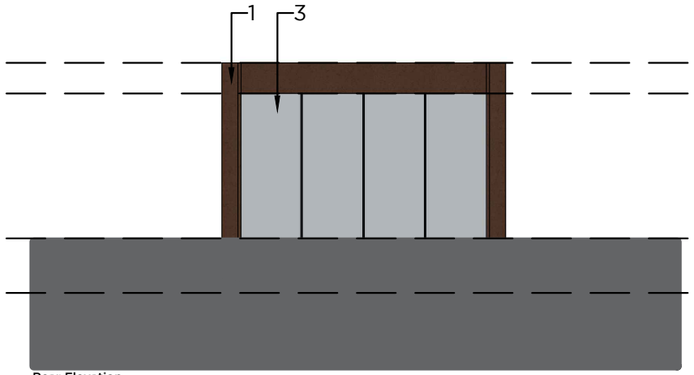


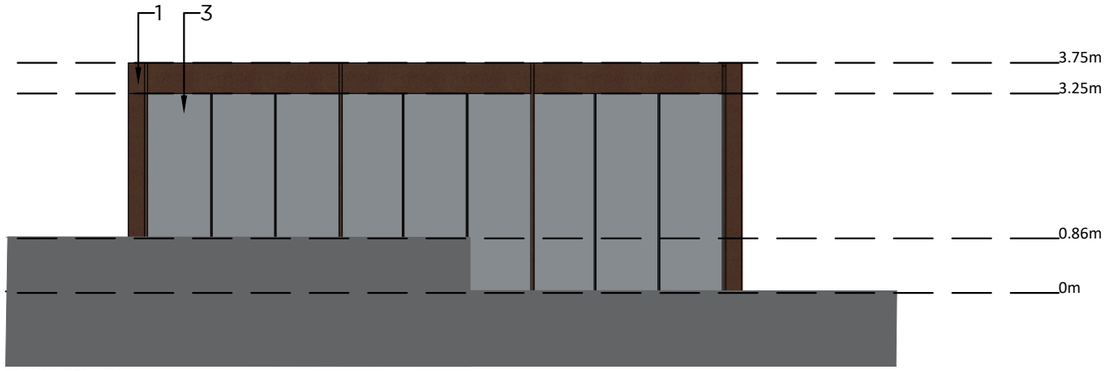

Front Elevation
1:100@A3



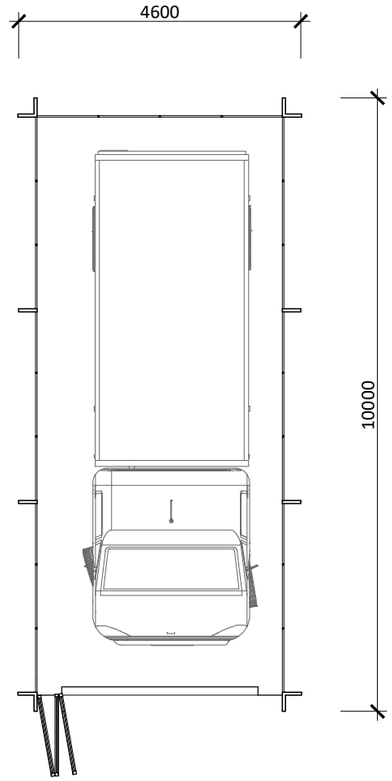

Side (SE) Elevation
1:100@A3




Rear Elevation
1:100@A3




Side (NW) Elevation
1:100@A3




Floor Plan
1:100@A3

## Materials Key

1. Mild steel plate structural frame
2. Double glazed bi-folding door
3. Double glazed silicone butt jointed glazing units

# FOR PLANNING

0 1 5 7

Metres at scale 1:100

This drawing and the building works depicted are the copyright of Staniforth Architects Ltd. and may not be reproduced or amended except by written permission. No liability will be accepted for amendments made by other persons. Do not scale from this drawing.

Sketch proposals are for illustrative purposes only and subject to further detailed site investigation. All dimensions, materials, and design elements are preliminary and subject to change. Drawings may be based on enlargement of OS sheets and visual estimation, subject to verification by survey.

Planning drawings are for the purpose of obtaining planning approval only and not intended for construction, detailed design, or coordination with other disciplines.

Construction drawings are intended for use in the execution of the works as described only. These drawings are to be read in conjunction with all relevant contract documents, specifications, schedules, and consultant documentation. All information contained is subject to verification on site. The contractor shall verify all dimensions, levels, and conditions prior to commencing any work or fabrication and notify the architect of any discrepancies.

| Revision | Date | Initial | Notes |
|---|---|---|---|
| - | - | - | - |

STANIFORTH
ARCHITECTS

The Warehouse
1A Stamford Street
Leicester LE1 6NL

0116 2853775
www.staniforth.co.uk

# Proposed Lorry Display Building Plan and Elevations

Harris Bridge Farm
Burton Road, Wellsborough
CV13 6LS

| Drawn: | CM |
|---|---|
| Checked: | SC |
| Date: | 24-09-2026 |
| Scale: | 1:100@A3 |

| Project No. | Drawing No. | Revision |
|---|---|---|
| 1684 | P204 | - |