

Front Elevation



Side Elevation



Rear Elevation

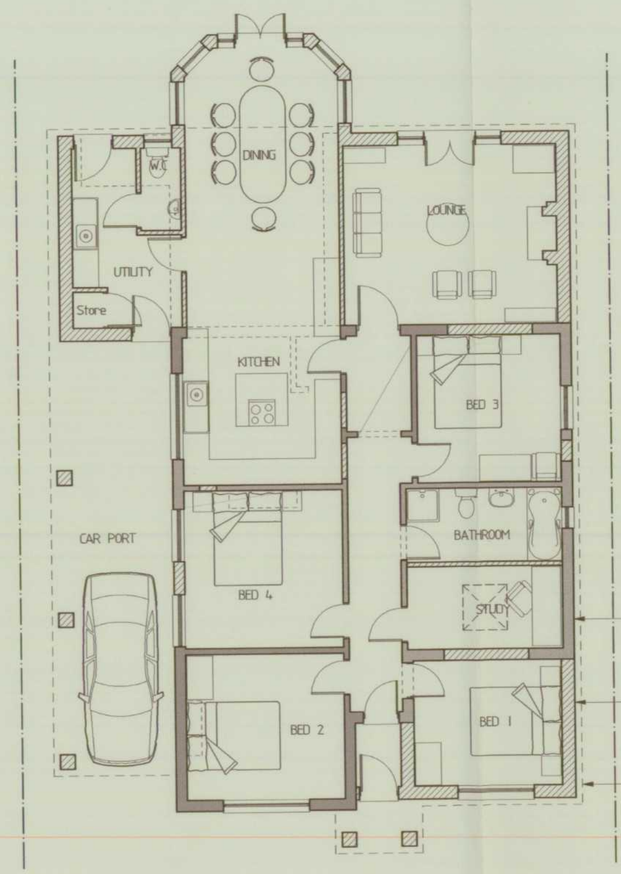

Ground Floor Plan



Side Elevation

DEVELOPM
SERVICE
3 0 OCT 200
RECEIV

S A V A G E H A Y W A R
A R C H I T E C T S
19 Station Rd Hinckley, Leicestershire, LE10 1AW, 01455 635685, FAX- 01455 618971

Client	Mr Tantari
Project	Proposed Extensions & Alterations 181 Main Street, Newbold Verdon
Drawing	Revised Scheme 2
Auth LJW	Date JUNE 06
Scale 1 : 100	Job No 06 / 55

Drawing No 15

THIS DRAWING IS THE COPYRIGHT OF SAVAGE HAYWARD REPRODUCTION IN ANY FORM OF WHOLE OR PART IS FORBIDDEN WITHOUT PRIOR WRITTEN PERMISSION OF THE COPYRIGHT HOLDER DO NOT SCALE FROM DRAWING AND ONLY FIGURE DIMENSIONS ARE TO BE USED