


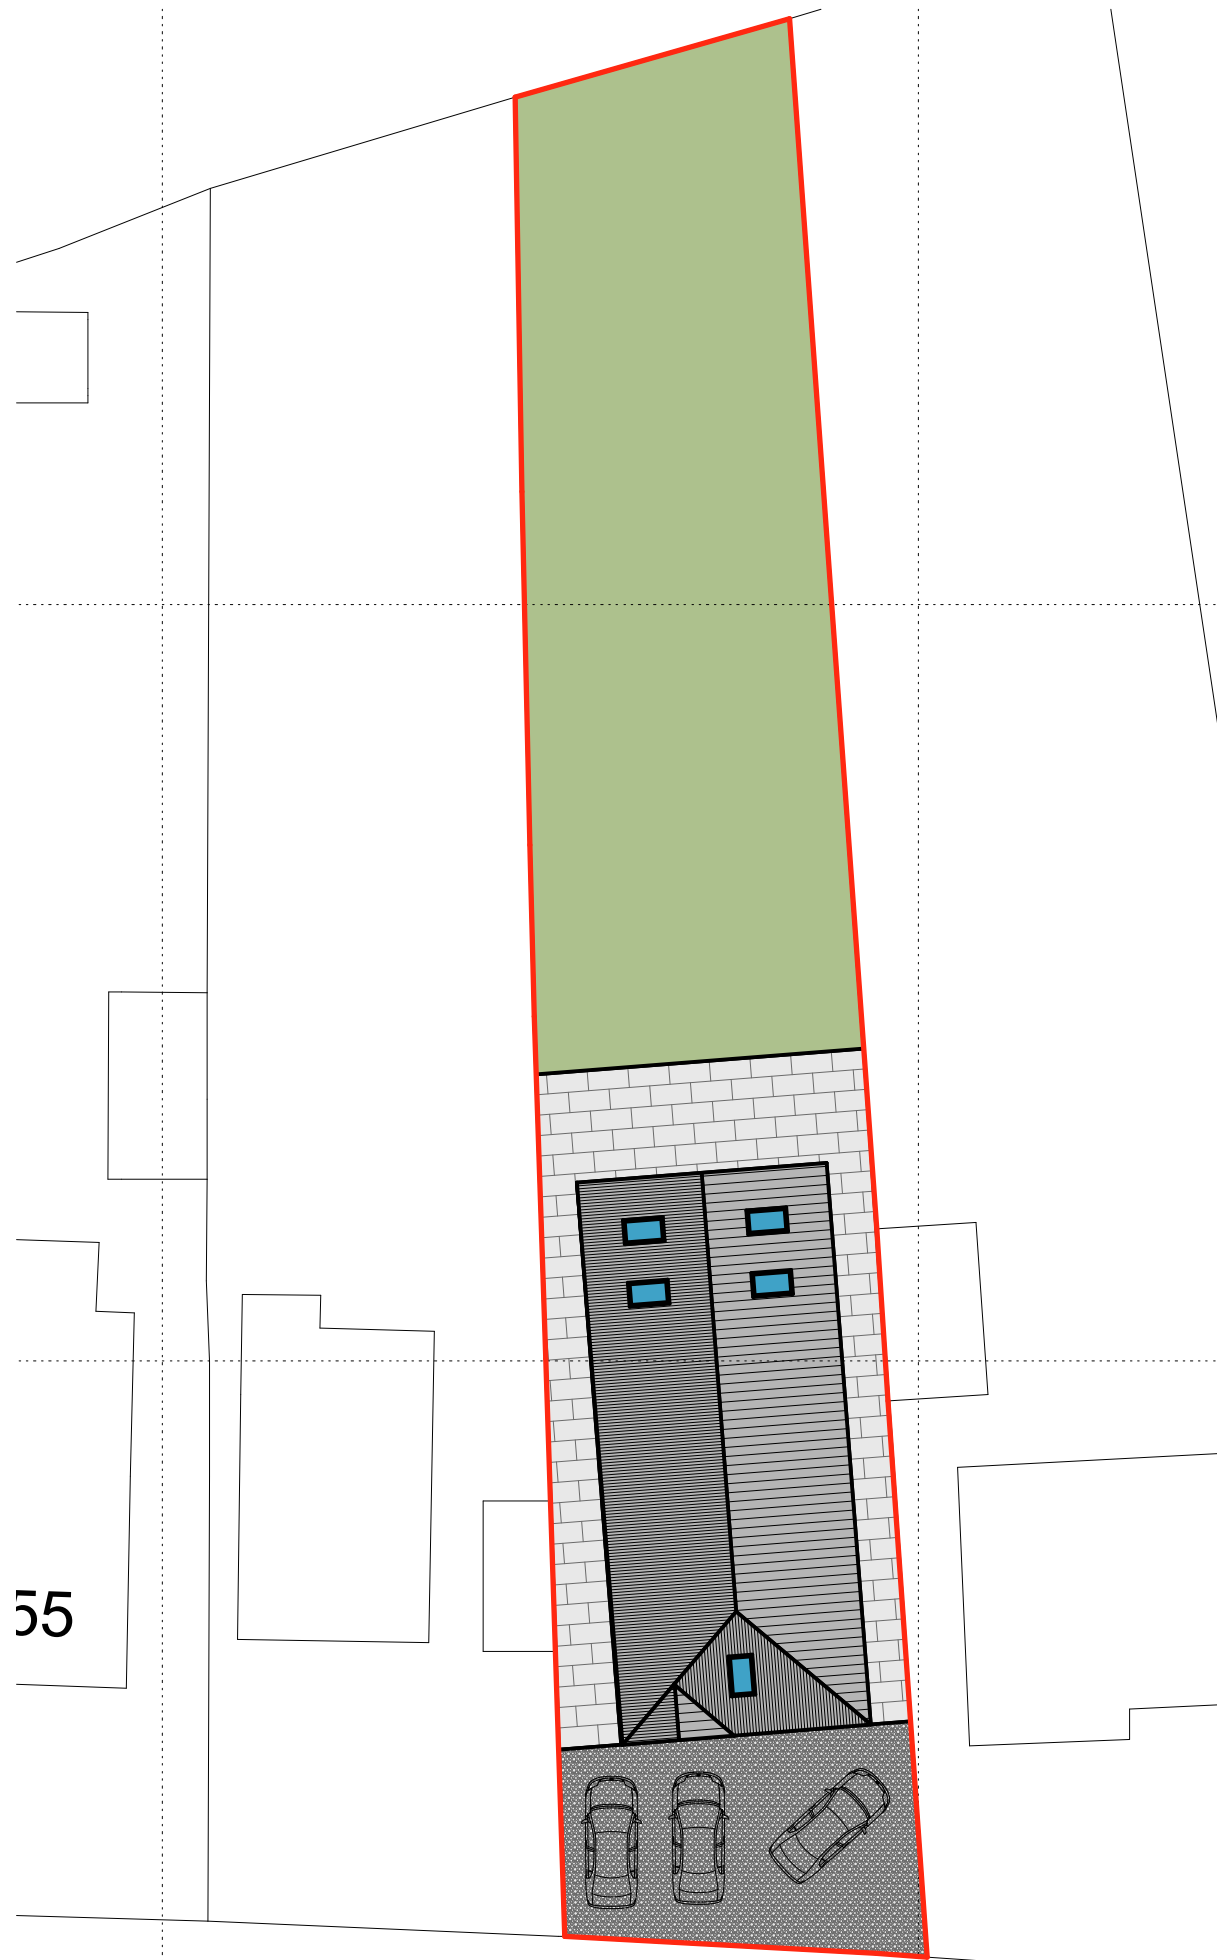

Block Plan, 1:250@A3



Location Plan, 1:1250@A3




Scale Bar 1:250



Scale Bar 1:1250

## Please Note:

- This drawing may be printed and scaled FOR PLANNING PURPOSES.
- All dimensions to be CHECKED ON SITE and any DISCREPANCY reported to Design Three Sixty.
- The site boundary shown is the best assumed from available data & does NOT represent legal ownership.
- All dimensions in mm unless otherwise stated.

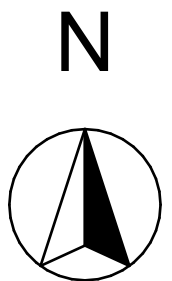

## Revisions.

## DESIGN THREE SIXTY

**E:** info@designthreesixty.co.uk  
**T:** +44 (0) 7904 224864  
**W:** www.designthreesixty.co.uk

**Project:**  
Single storey rear extension

59 Lychgate Lane  
Burbage  
LE10 2DR

**Client:**  
Claire and Craig Rowe

**Drawing Title:**  
Location and Block Plan

**Drawing by:** IG / WJ / SK  
**Checked by:** IG / WJ / SK

**Date:** 05-05-2026  
**Scale:** As Shown @A3

**Drawing Number:** 296-03  
**Revision:** 0 / A / B / C / D / E / F / G / H / I / J / K