



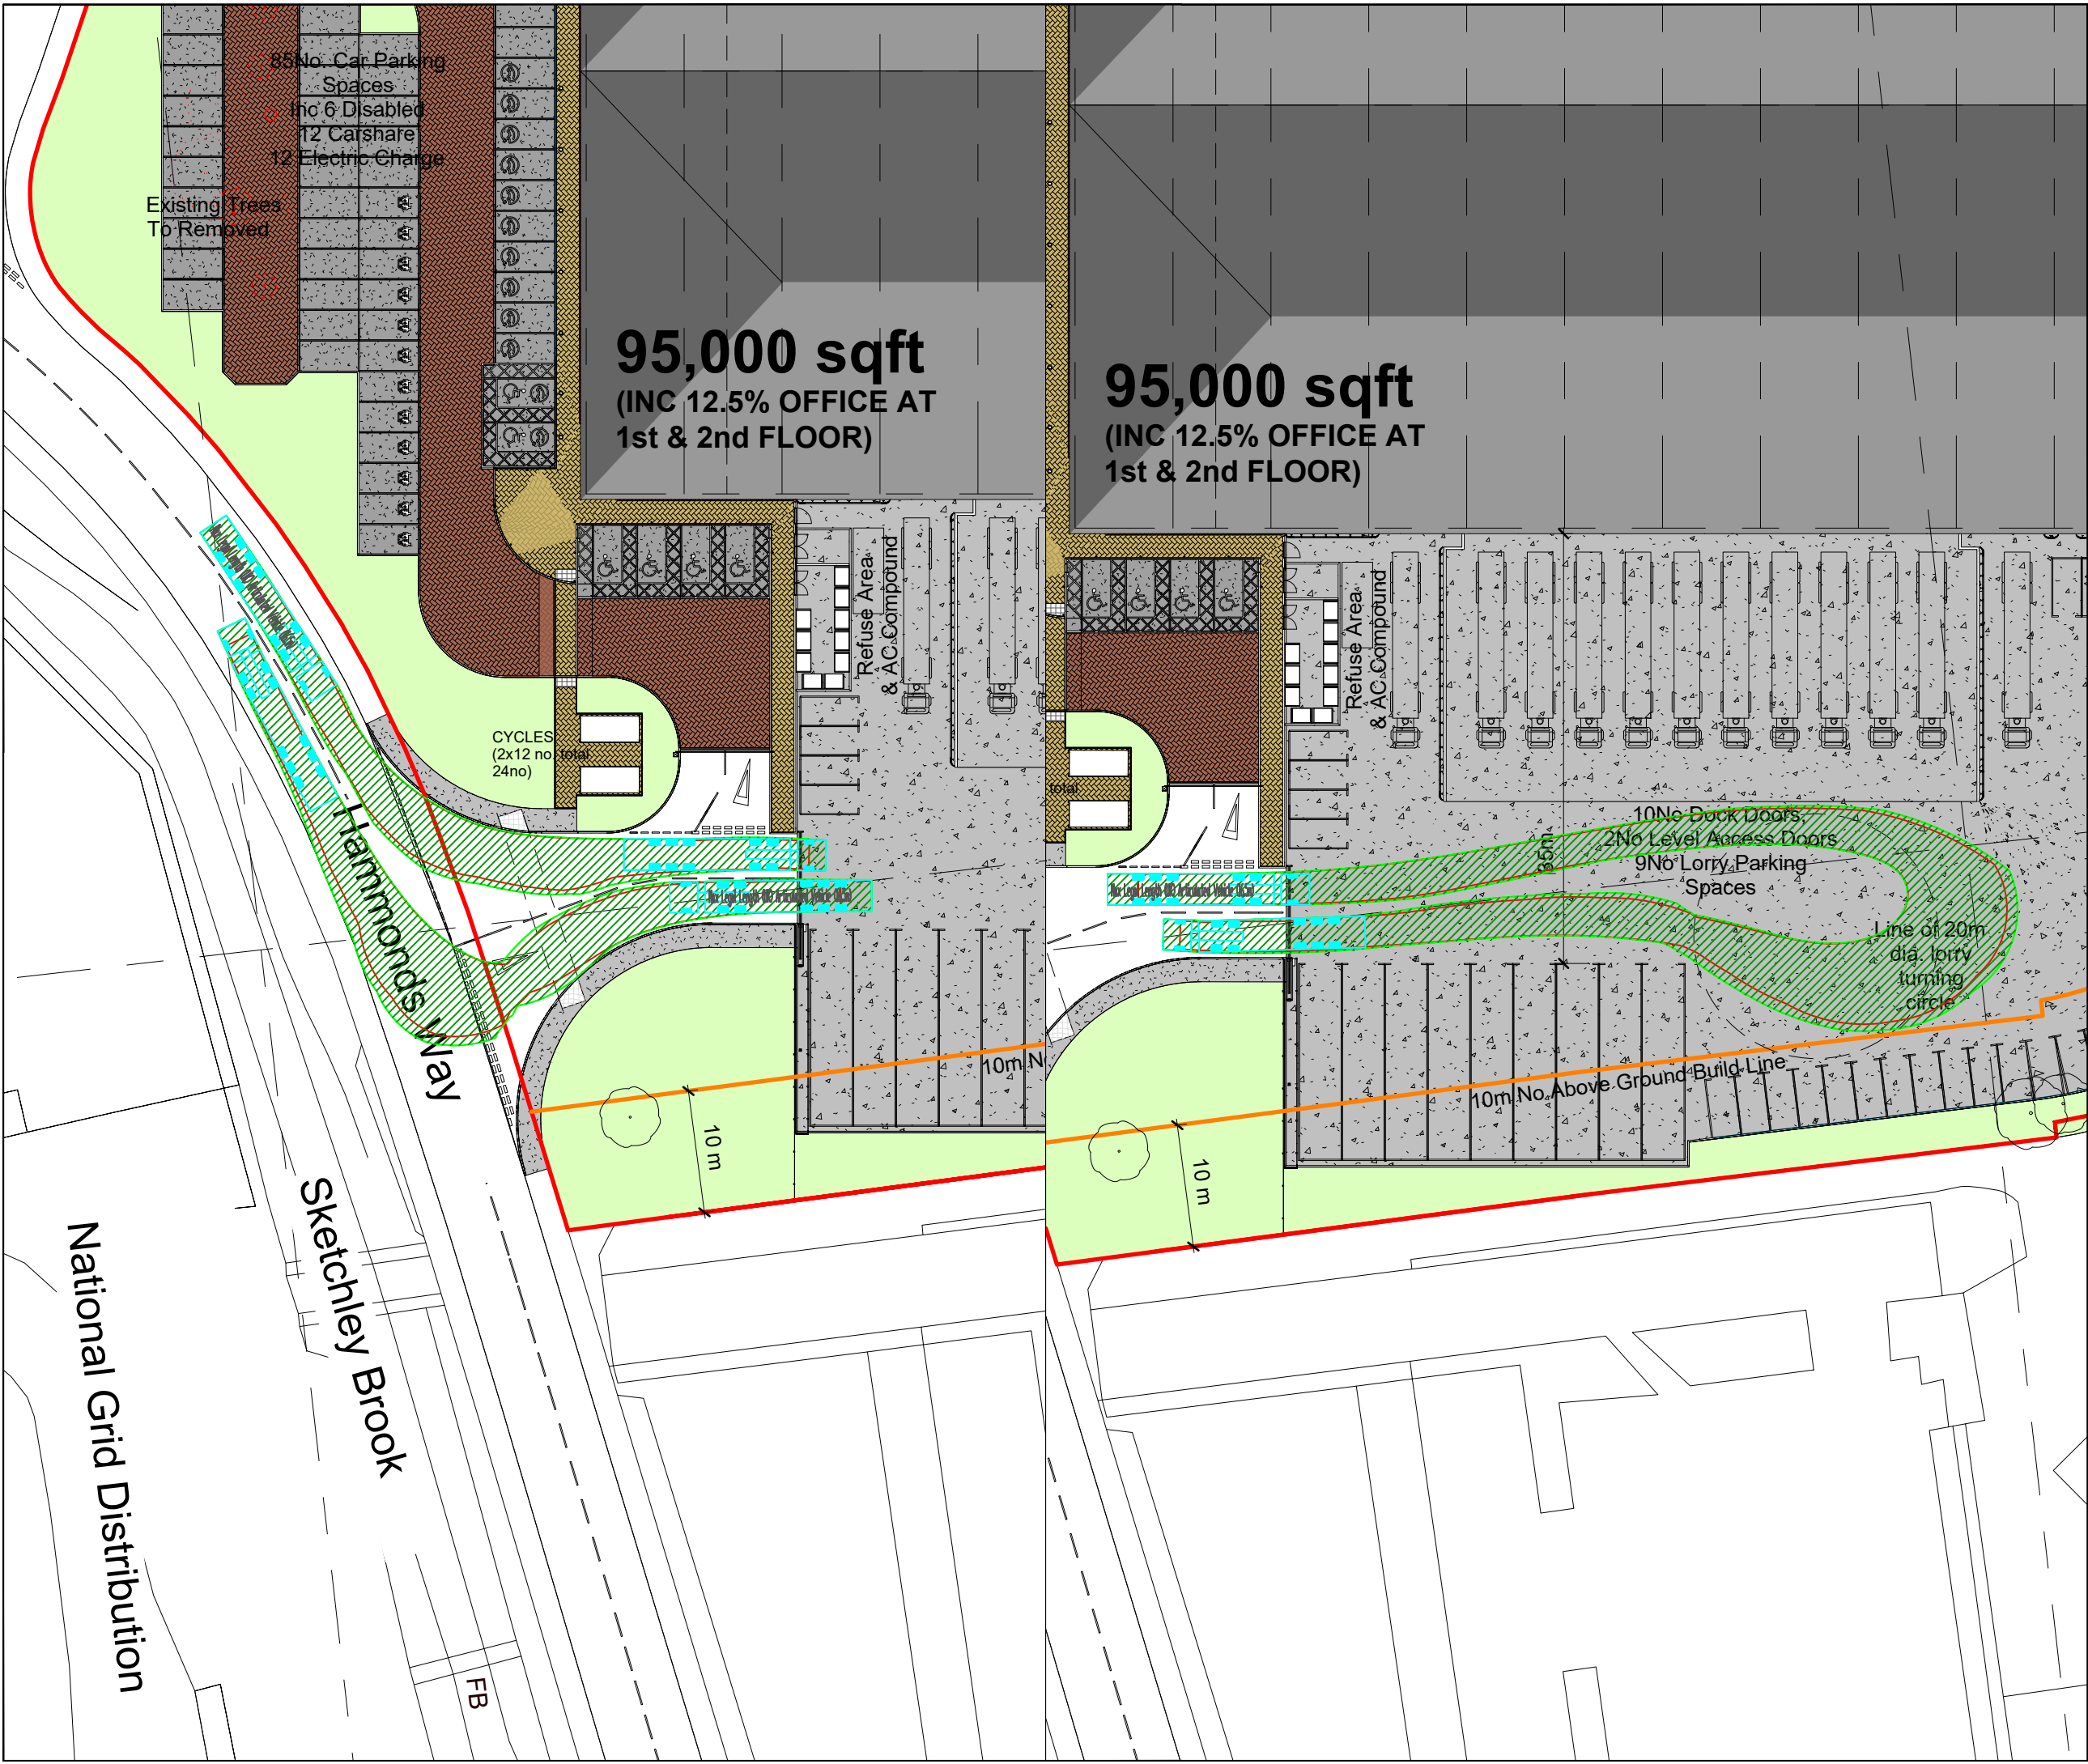

Based upon the ORDANCE SURVEY MAPS with the permission of THE
CONTROLLER OF HER MAJESTY'S STATIONERY OFFICE,
© Crown Copyright AL 100030412

© David Tucker Associates

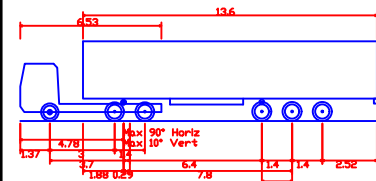

Max Legal Length (UK) Articulated Vehicle (16.5m)
Overall Length 16.500m
Overall Width 2.550m
Overall Height 3.681m
Min Body Ground Clearance 6.411m
Max Track Width 6.500m
Lock to lock time 6.00s
Kerb to Kerb Turning Radius 6.530m

Vehicles tracked at 15kph

REV	DATE	DESCRIPTION	INITIALS
-----	------	-------------	----------



Forester House, Doctors Lane
Hinckley in Arden
Warwickshire B95 5AW
Tel: +44(0)1564 793598
Fax: +44(0)1564 793583
www.dta-transportation.co.uk

JOB TITLE Land at Hammonds Lane, Hinckley	CLIENT Hinckley Investment LLP
--	-----------------------------------

DRAWING TITLE Swept Path Analysis Max Legal Articulated Vehicle

SCALE AT A3 1/500	DRAWN BY RT	DATE Feb' 2026	DRAWING NO 27339-01	REVISION 0
----------------------	----------------	-------------------	------------------------	---------------