




KIRKBY LANE

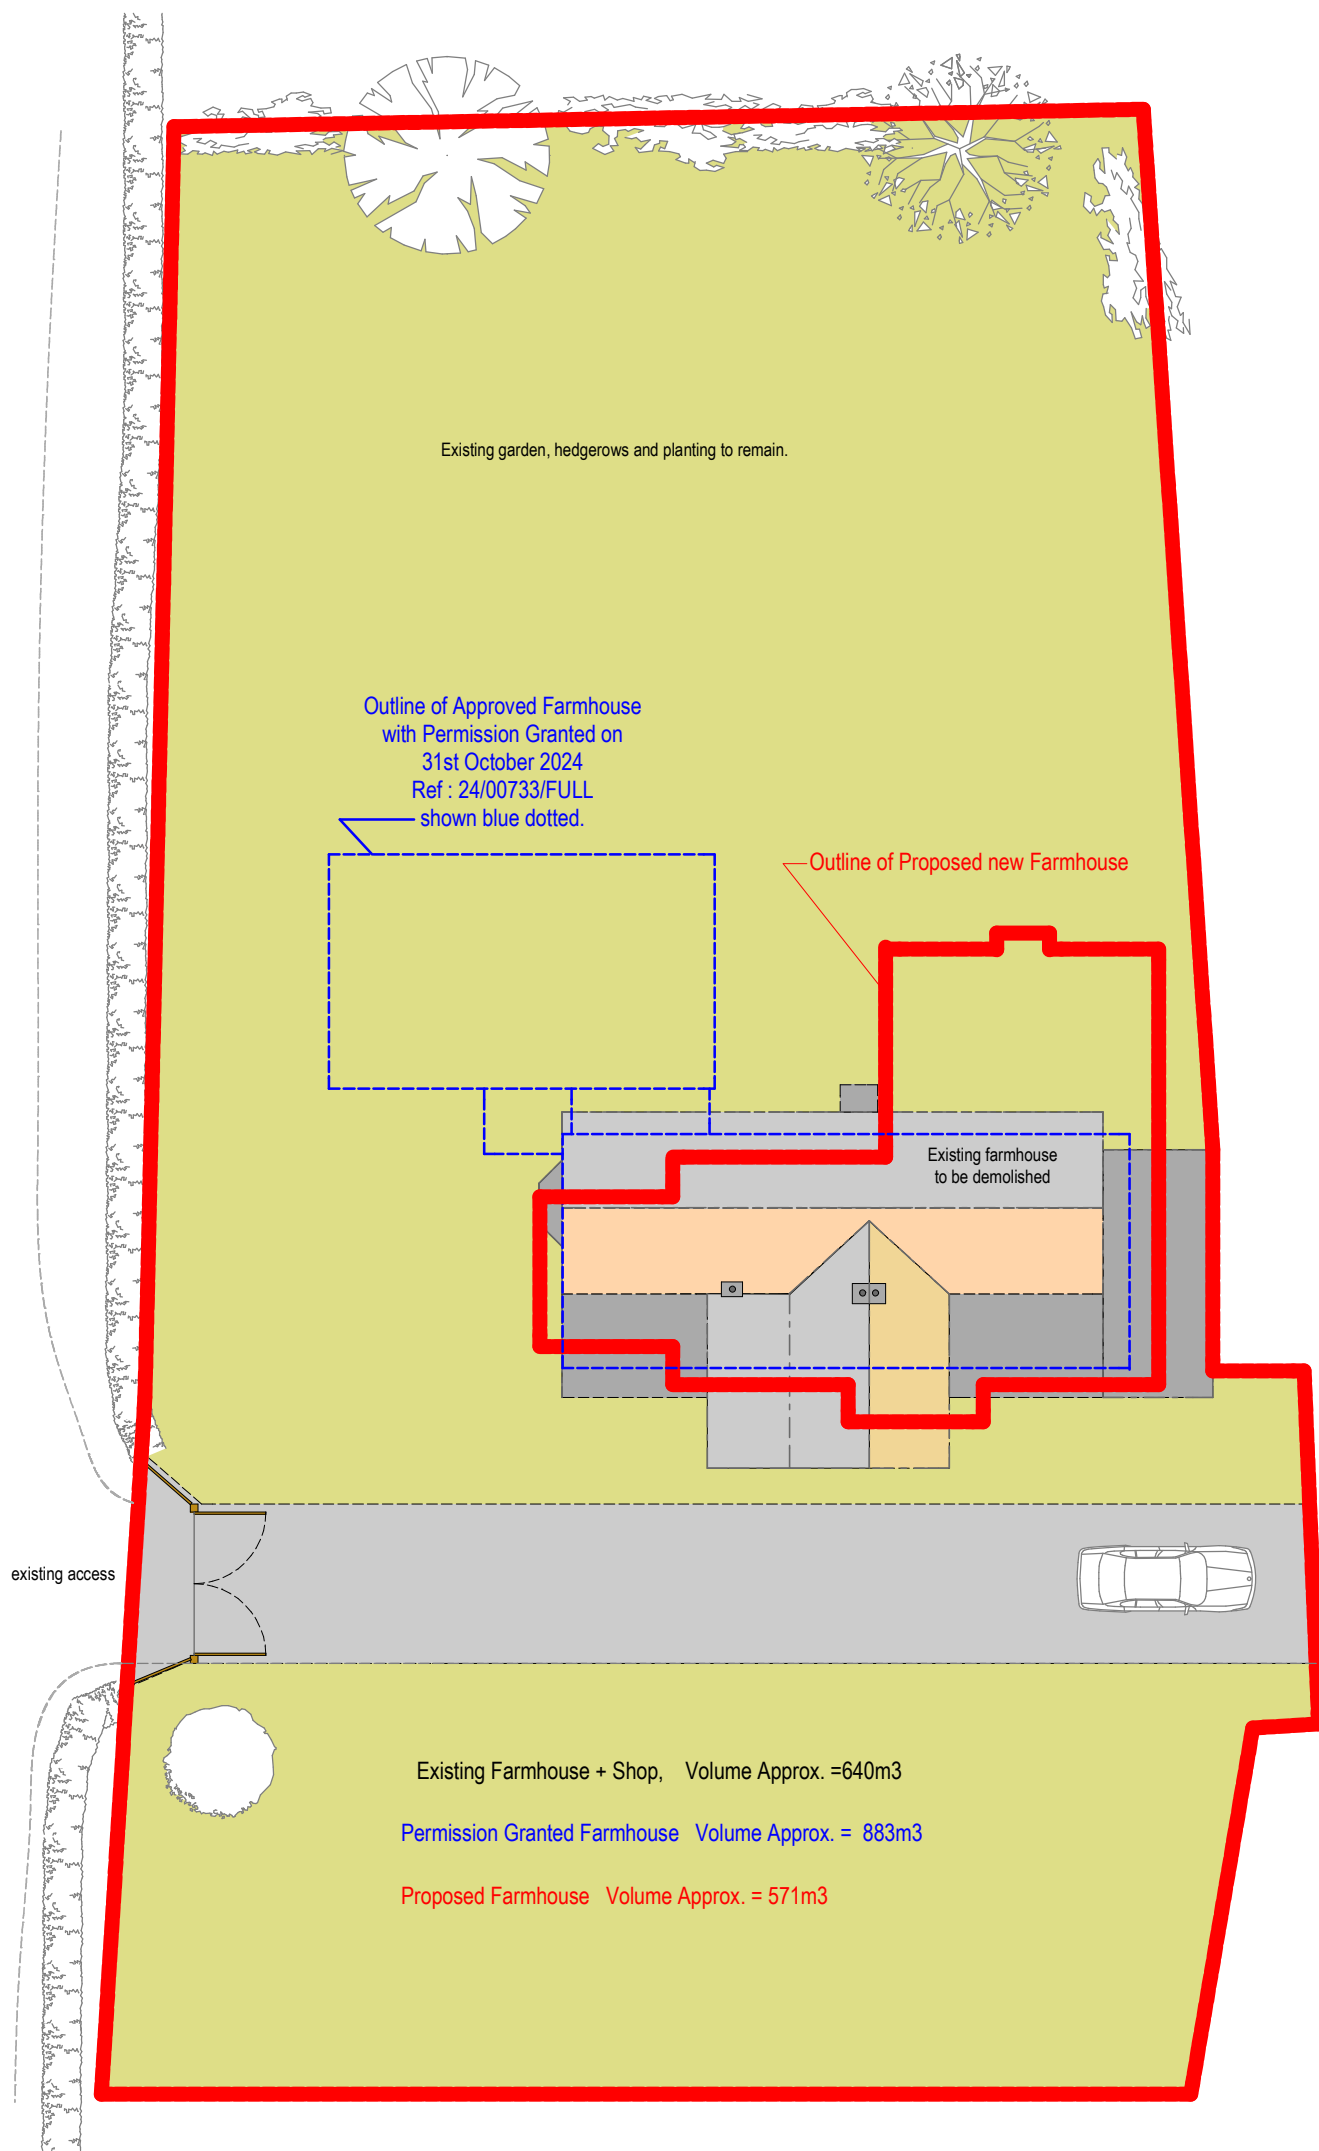

 Tel : 02476 739 739 www.calvitchdesign.com	Client	Project Title	Drawing Name	Date
	Mr & Mrs C Green		Existing Block Plan	April 2026
	Address		Drawing Status	Drawing Scale
	Cottage Farm, Kirkby Lane Newbold Verdon, LE9 9LN	Existing farmhouse demolished and new farmhouse built over existing footprint.	PLANNING	1:200
				A3
				2601/01