


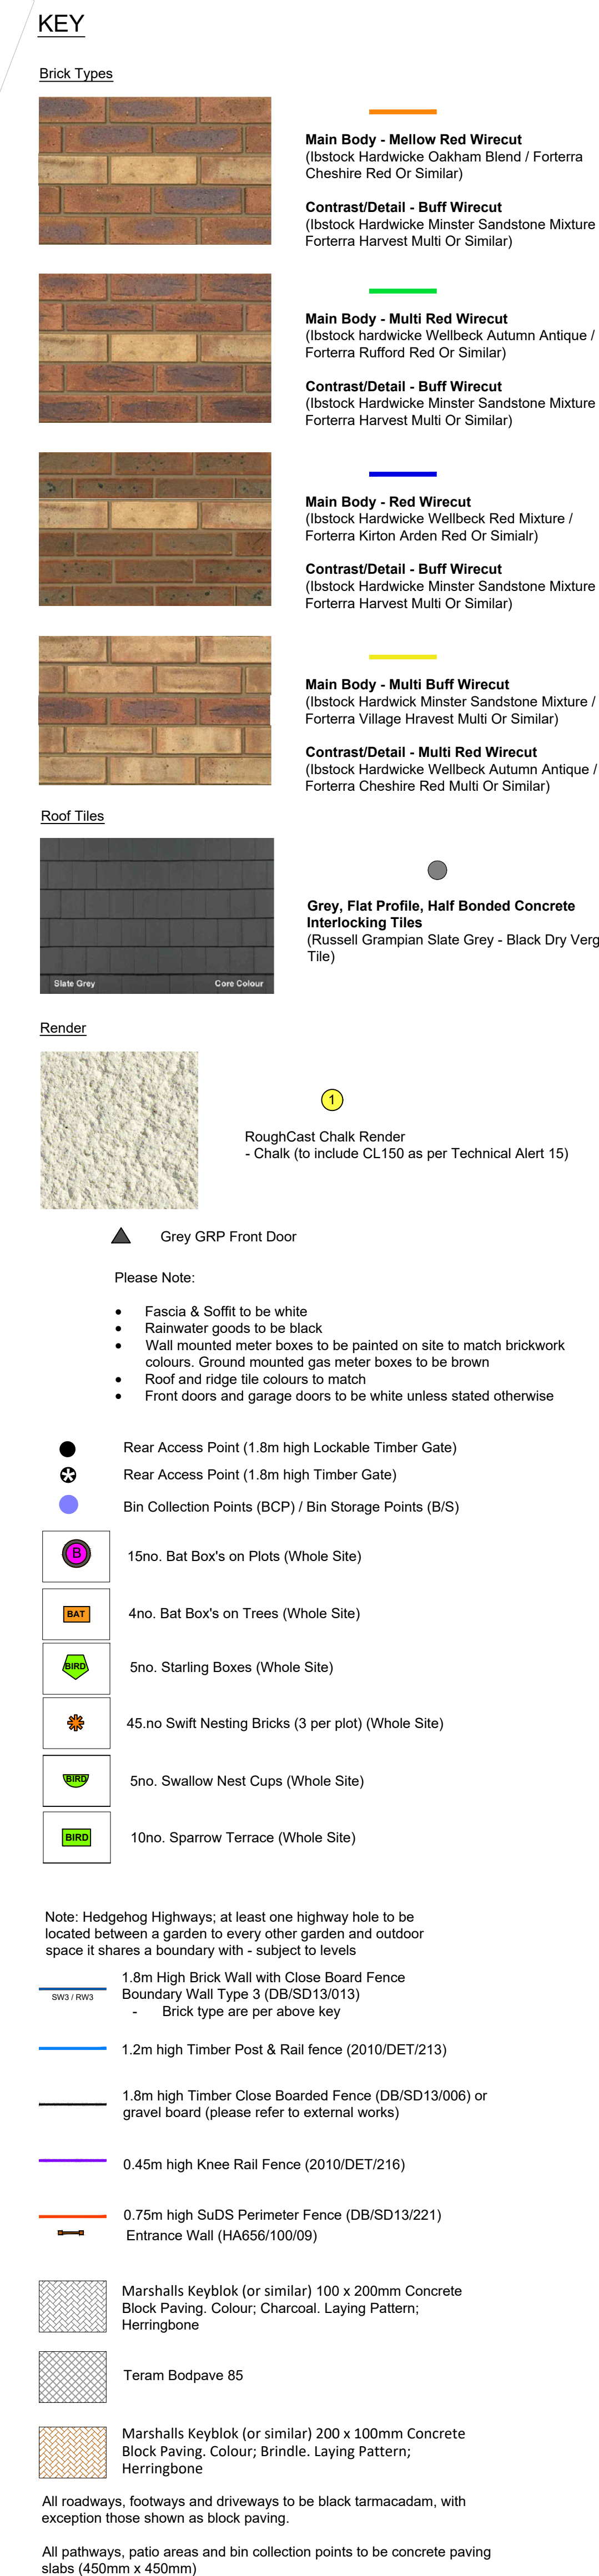

MATERIALS LAYOUT

Hinckley North, Phase 2

BARRATT
HOMES

Draw No. HA656/06	Rev D
Scale 1:500 @ A0	Date 30.10.25
Drawn by KL	Checked by NK

NORTH MIDLANDS
Design & Technical Department
2 Horizon Place - Nottingham Business Park
NOTTINGHAM NG8 8PY