This drawing, the works and concepts depicted are the copyright of Stephen George and Partners and may not be reproduced or made use of, either directly or indirectly without express written consent

Do not scale off this drawing

All heights, levels, sizes and dimensions to be checked on site before any work is put to hand

Revisions

A 24.01.08 Types amended to B11
B 31.01.08 Windows amended front elevation

AMENDED PLAN
NO. P.106/B
REC 31.1.08



Roofing tiles to later approval

Stained or painted softwood fascias and soffitts.

UPVC rainwater goods.

Reconstructed stone cills and corbels.

Feature brick window heads and cills.

Purpose made upvc or timber windows.


Purpose made entrance porches.

Red facing bricks to later approval.

Engineering brick splash course to match facings.

PLOT 20– B11 TYPE PLOT 21– B11 TYPE PLOT 22– B11 TYPE PLOT 23– B11 TYPE PLOT 24– B11 TYPE

FRONT ELEVATION

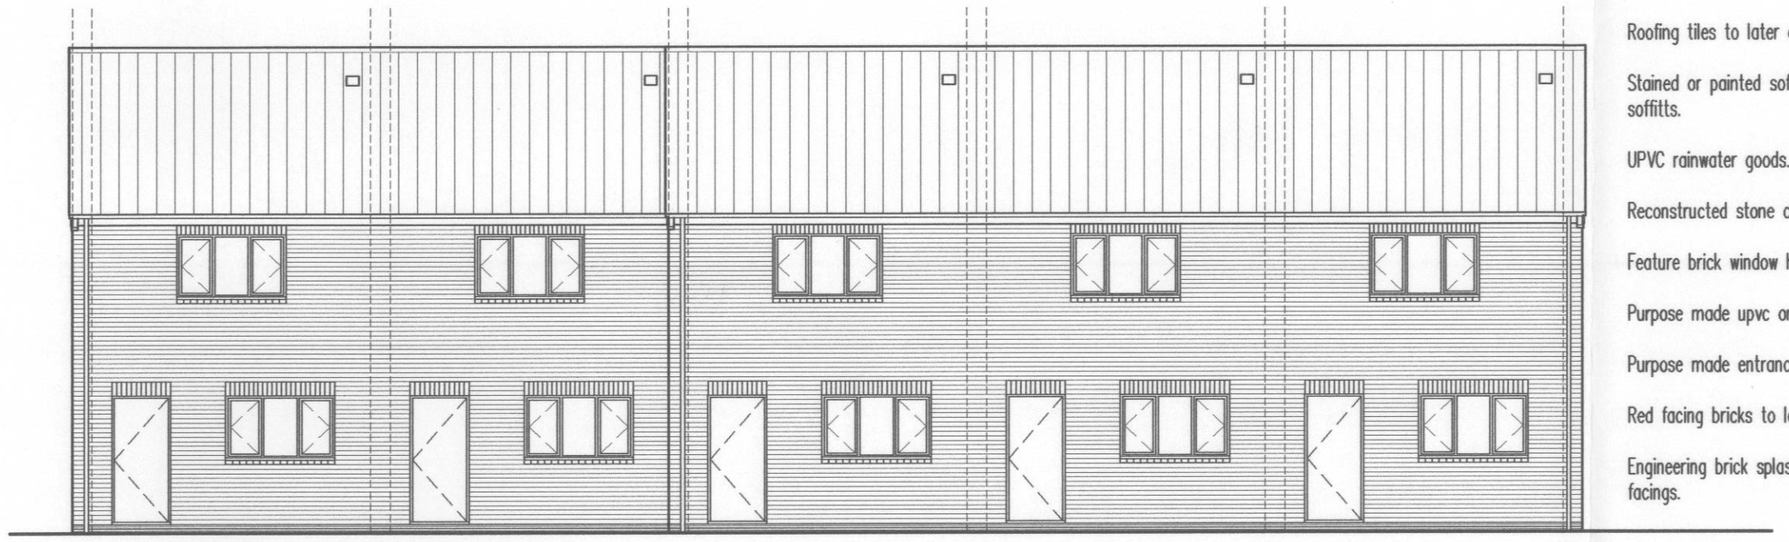

Roofing tiles to later approval

Stained or painted softwood fascias and soffitts.

UPVC rainwater goods.

Reconstructed stone cills and corbels.

Feature brick window heads and cills.

Purpose made upvc or timber windows.


Purpose made entrance porches.

Red facing bricks to later approval.

Engineering brick splash course to match facings.

PLOT 24– B11 TYPE PLOT 23– B11 TYPE PLOT 22– B11 TYPE PLOT 21– B11 TYPE PLOT 20– B11 TYPE

REAR ELEVATION

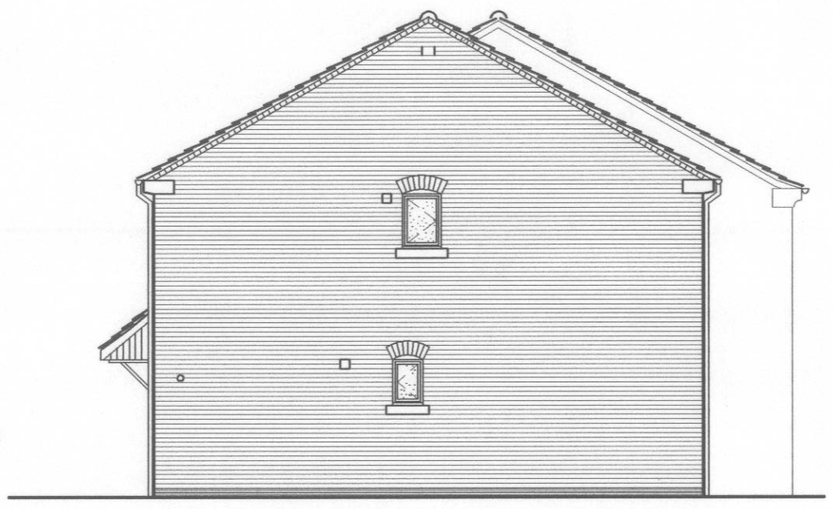

PLOT 24– B11 TYPE

SIDE ELEVATION

Hinckley & Bosworth Borough Council
Planning Services
APPROVED PLAN
26/2/08

DEVELOPMENT SERVICES
31 JAN 2008
RECEIVED

7996

WILLIAM DAVIS

Stephen George & Partners
ARCHITECTS & PLANNERS
4 Derby Terrace
Derby Road
Nottingham NG7 1ND
Tel 0115 947 5033
Fax 0115 948 3372

SGP.

PROJECT
OXFORD STREET, BARWELL.

DRAWING TITLE
PROPOSED BLOCK ELEVATIONS PLOTS 20 - 24

DRAWING STATUS
PLANNING

CAD REF	DRAWN	TEAM
7996P	CDS	MRS

DATE	SCALE
31.10.07	1:100 @ A2

PROJECT NO	DRAWING NO	REVISION
7996	P.106	B