


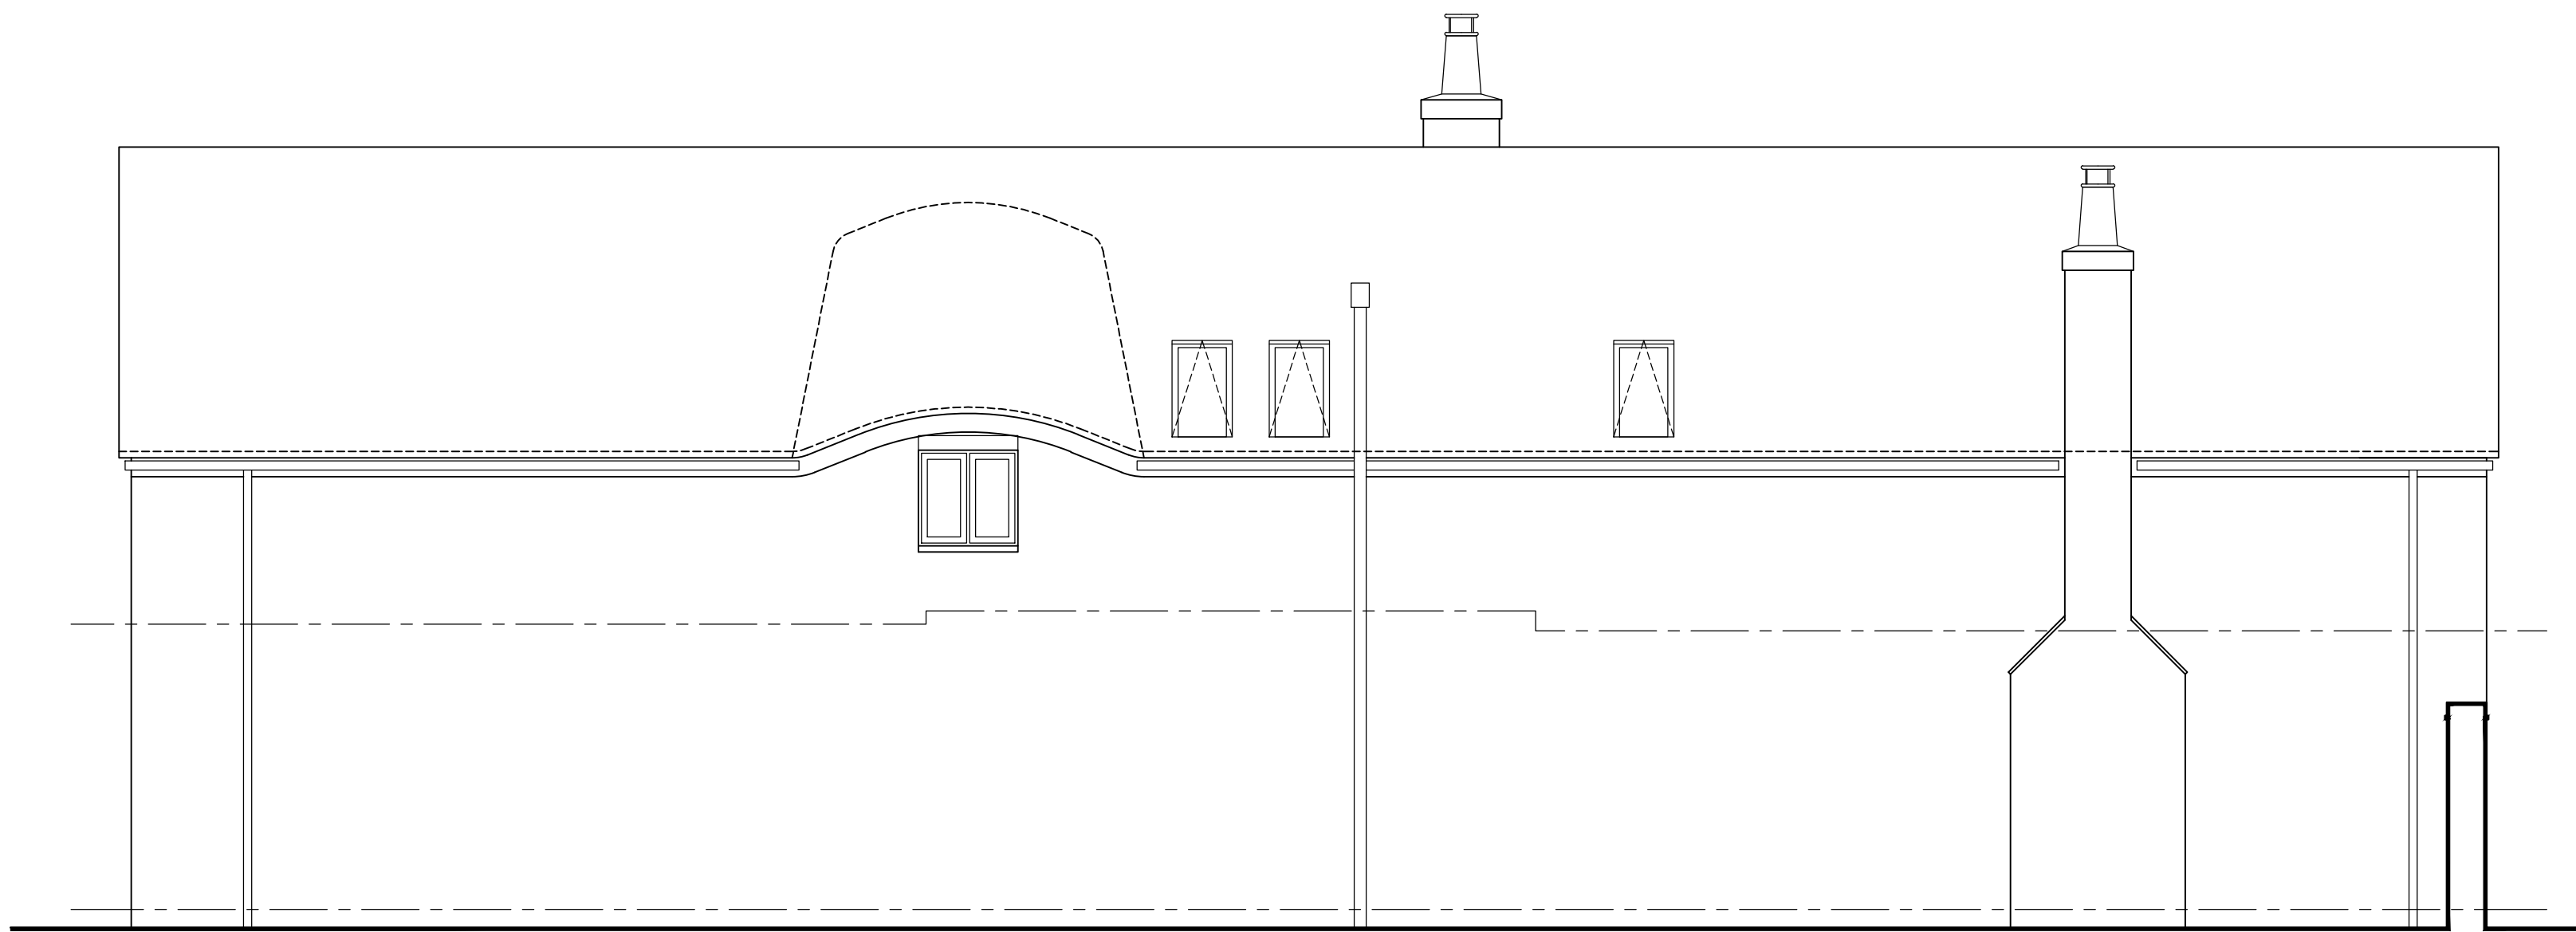


Existing Elevation Facing North
Scale 1:50



Existing Elevation Facing East
Scale 1:50



Existing Elevation Facing South
Scale 1:50

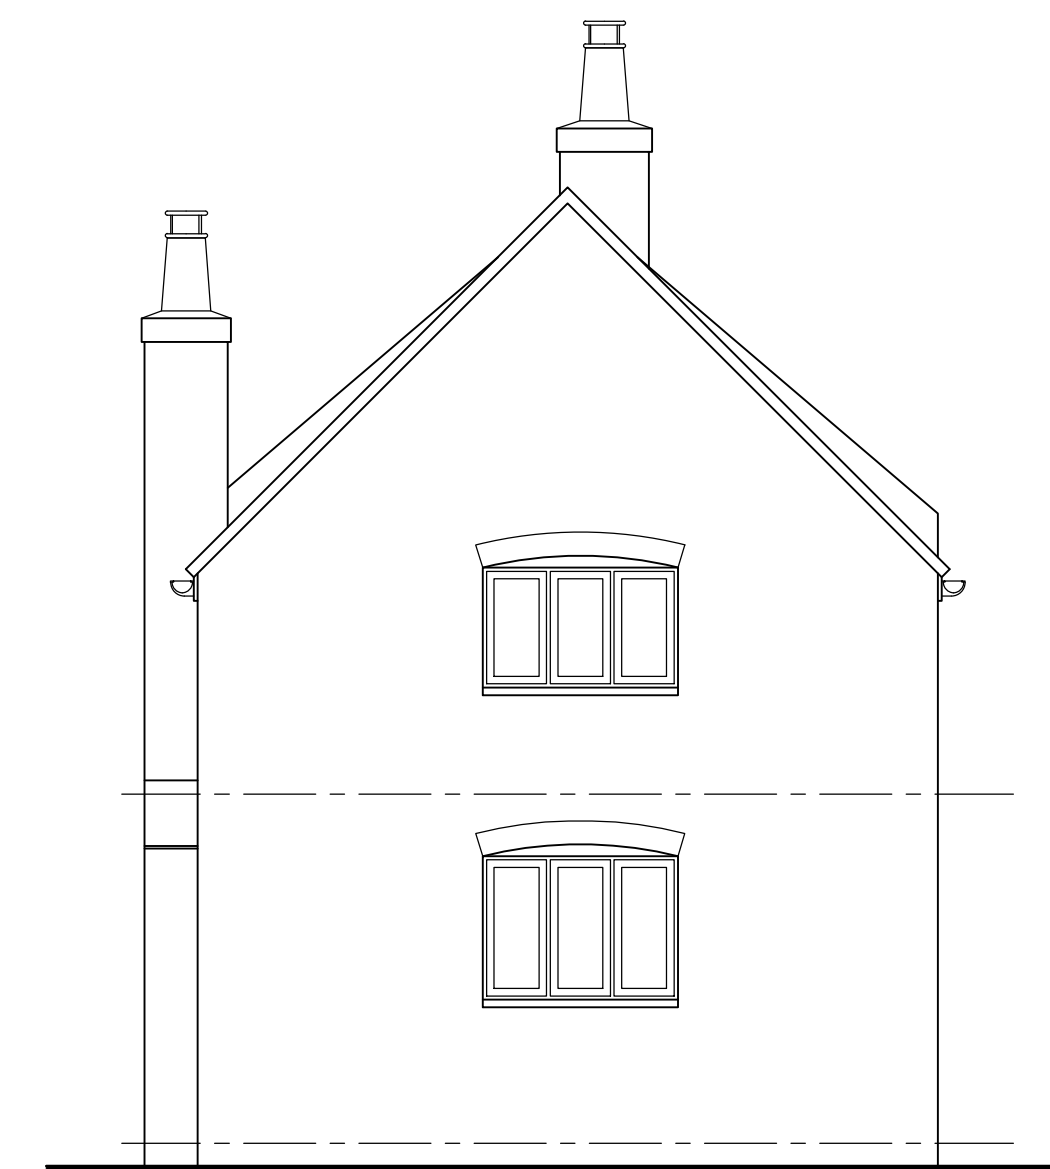

Existing Elevation Facing West
Scale 1:50

0 0.5 1 2 5 10

Disclaimer

© This drawing is the copyright of Lawrence & Finley Architects Ltd. and may not be reproduced or used except by written permission.
Figured dimensions to have precedence over scaling.
Please read this drawing in conjunction with the specification.
Check all site dimensions prior to any construction.
Refer any discrepancies found to the Architects.

Revisions

-	-	-
---	---	---

Contact + Location

T 07974 834305
E kristian@lfarchitects.co.uk

Lawrence & Finley Architects Ltd.
5 Henry Dane Way,
Newbold Coleorton,
Leicestershire, LE67 8PP

Details

Client Job Title Job Type	Mr & Mrs Assinder The Hollies, Pre-Preparatory School, Main Road, Twycross Existing School Existing Elevations 331 PL-03 1:50 A1 SURVEY
Drawing Title Job Number Drawing Number Scale Status	



LAWRENCE | FINLEY
ARCHITECTS