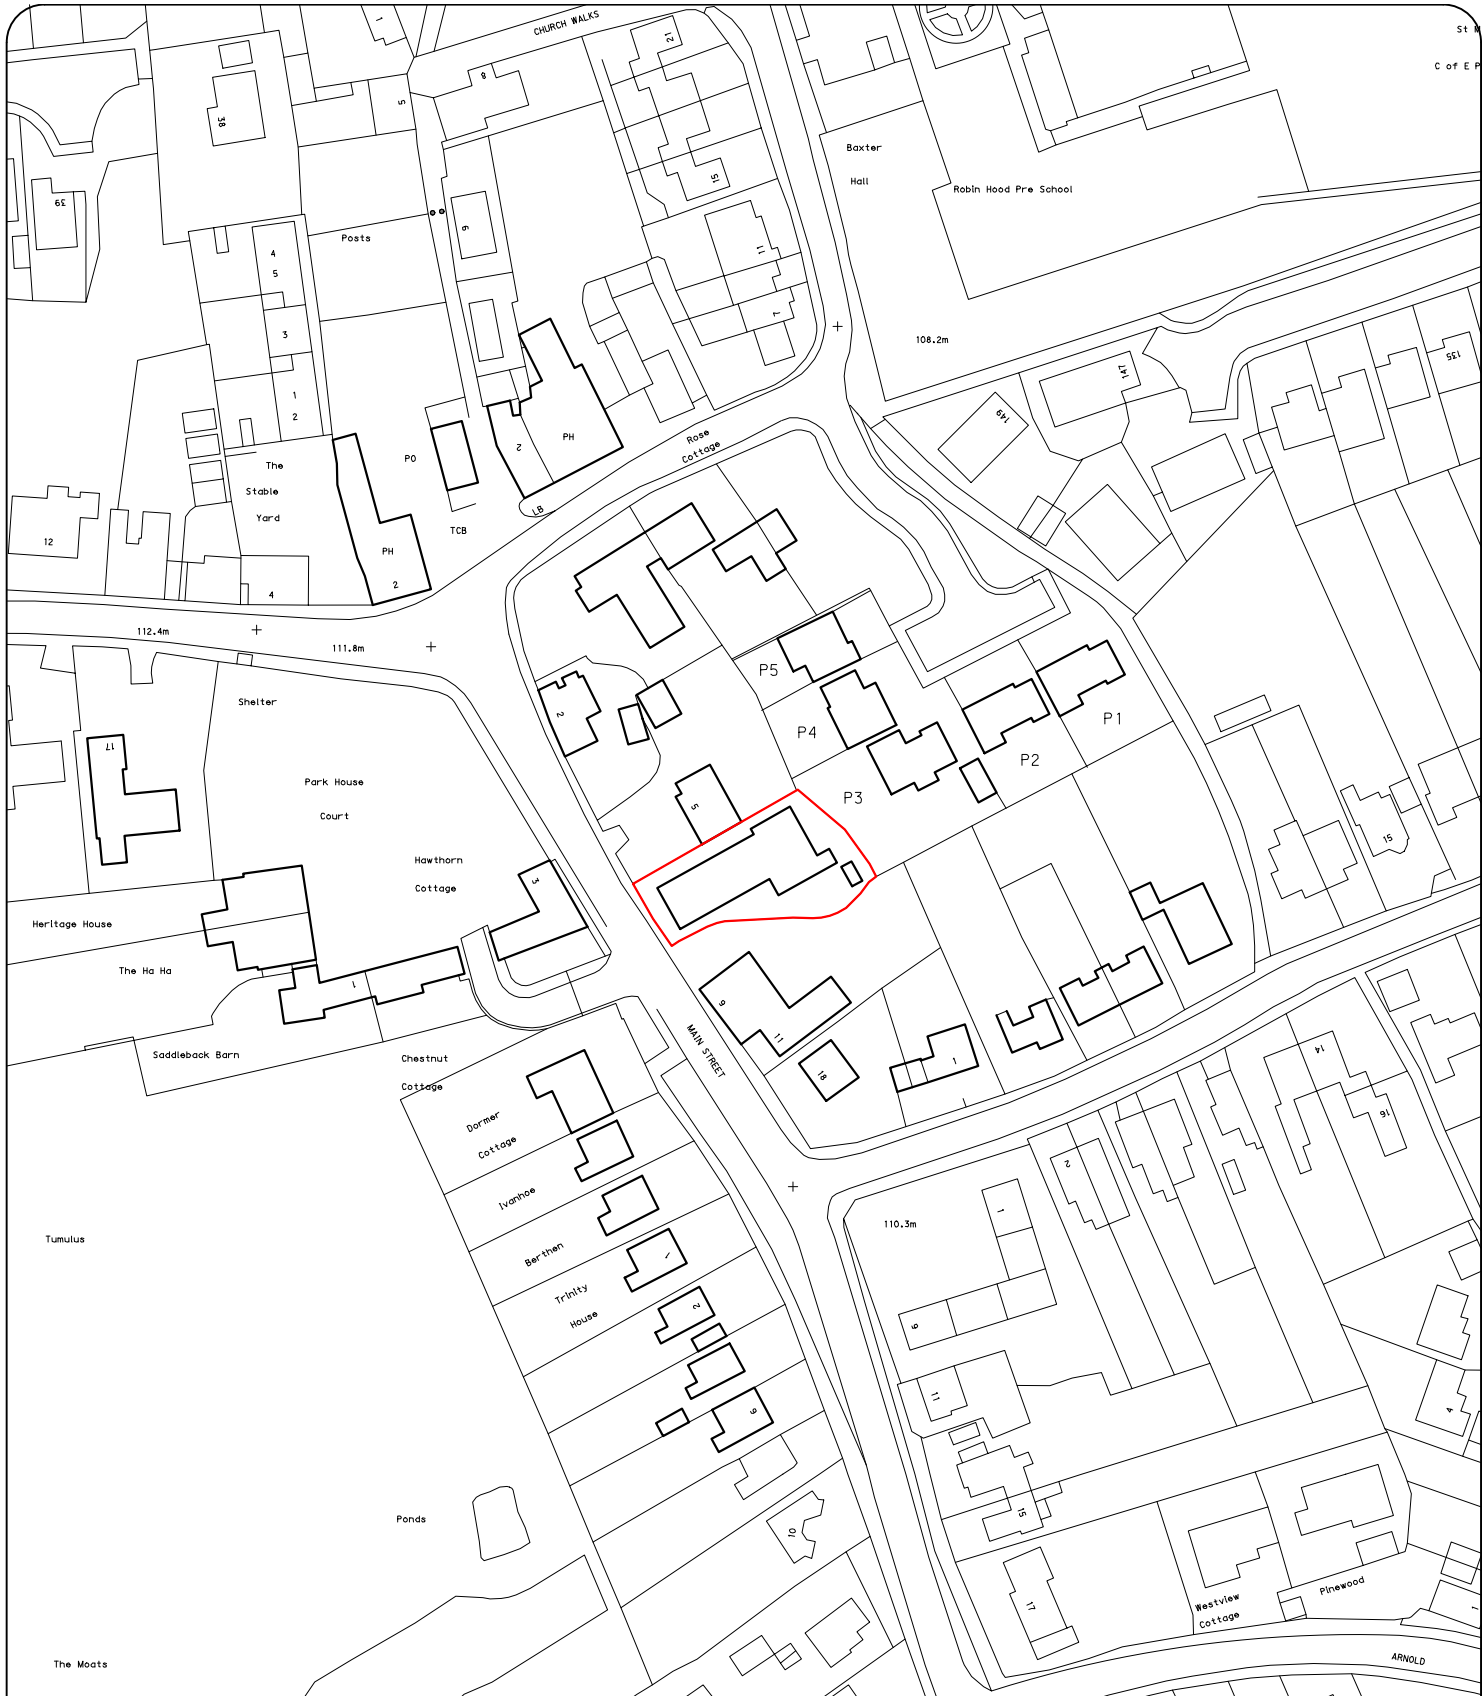


| revision | initial   | Revision notes                 |     |     | date |
|----------|-----------|--------------------------------|-----|-----|------|
| drawing  |           | Location Plan                  |     |     |      |
| project  |           | Stoke Golding Methodist Church |     |     |      |
| date     | scale     | dwg no                         | 001 | Rev |      |
| 26 08 25 | 1:1250@A4 |                                |     |     |      |

planapp

Vision House  
119 Factory Road  
Hinckley  
LE10 0DP  
  
planapp@gmail.com  
07764 840444

This drawing must not be copied or reproduced without written permission or consent from planapp. Only figured dimensions to be taken from this drawing, do not scale. The Author of this drawing does not accept any liability for details or information provided by outside organisations. Boundaries are shown for indicative purposes only, all boundaries are to be confirmed by the legal owner.