
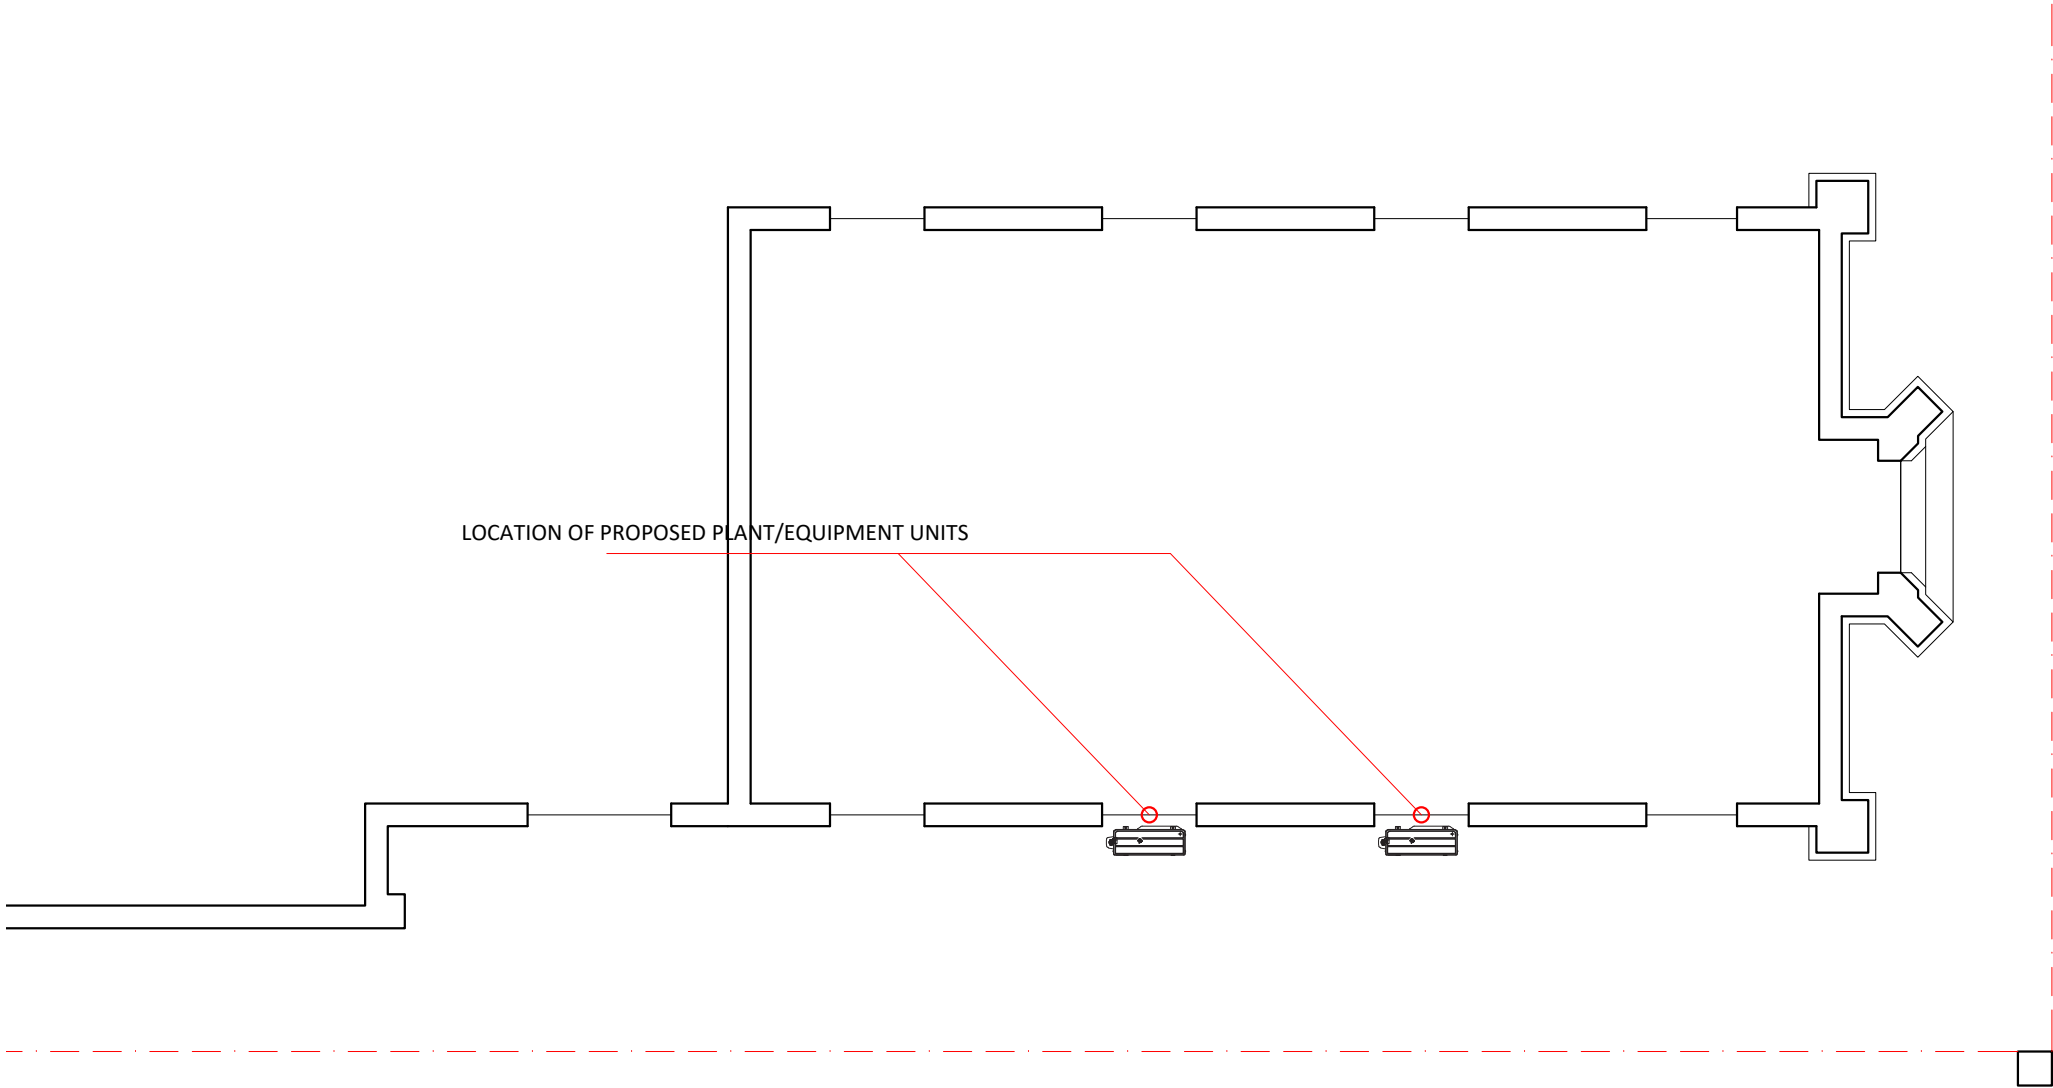
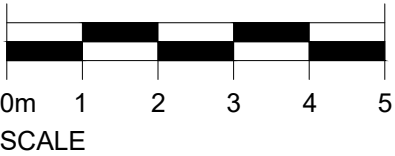


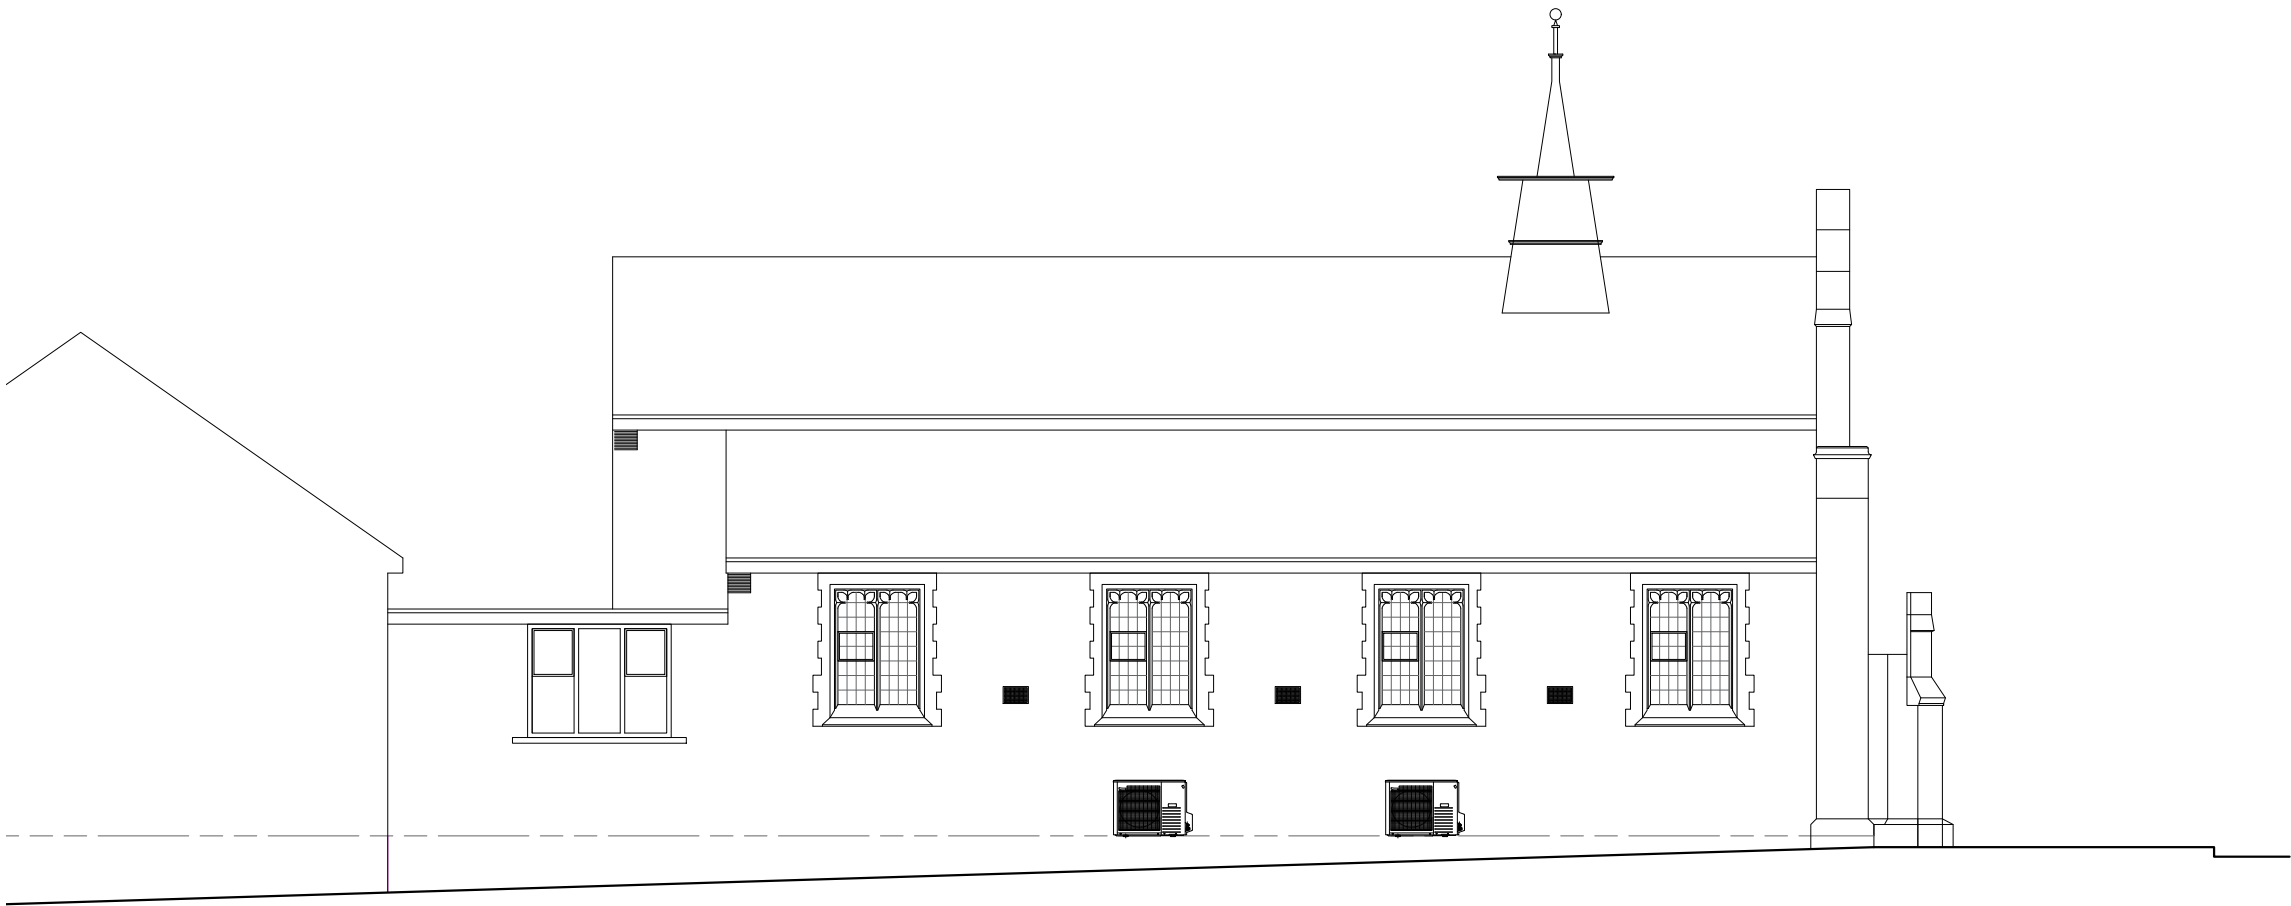

This drawing must not be copied or reproduced without written permission or consent from Planapp Consultancy Ltd.

Only figured dimensions to be taken from this drawing, prints of this drawing may not be an accurate reproduction of the given scale.

The Author of this drawing does not accept any liability for details or information provided by outside organisations.

Boundaries are shown for indicative purposes only, specific boundaries are to be confirmed by the legal owner.

Rev.	Revision notes	Date
Issue		
tender	☐	preliminary ☒
contract/site	☐	H&S file ☐

Client
Stoke Golding Methodist Church

Project
Air Conditioning Heat Pump

Drawing
Side Elevation and Part Plan

planapp Vision House
119 Factory Road
Hinckley
LE10 0DP

planapp@gmail.com
07764 840444

Scale	Date	Drawn
1:100@A3	29 08 25	AA
Job No	Drawing No	Revision
492	003	