

This drawing must not be copied or reproduced without written permission or consent from Planapp Consultancy Ltd.

Only figured dimensions to be taken from this drawing, prints of this drawing may not be an accurate reproduction of the given scale.



The Author of this drawing does not accept any liability for details or information provided by outside organisations.

Boundaries are shown for indicative purposes only, specific boundaries are to be confirmed by the legal owner.

NEW 2m HIGH FENCE  
GPDO - Class A – gates, fences, walls etc.



PROPOSED FRONT (WEST) ELEVATION

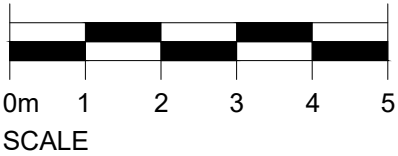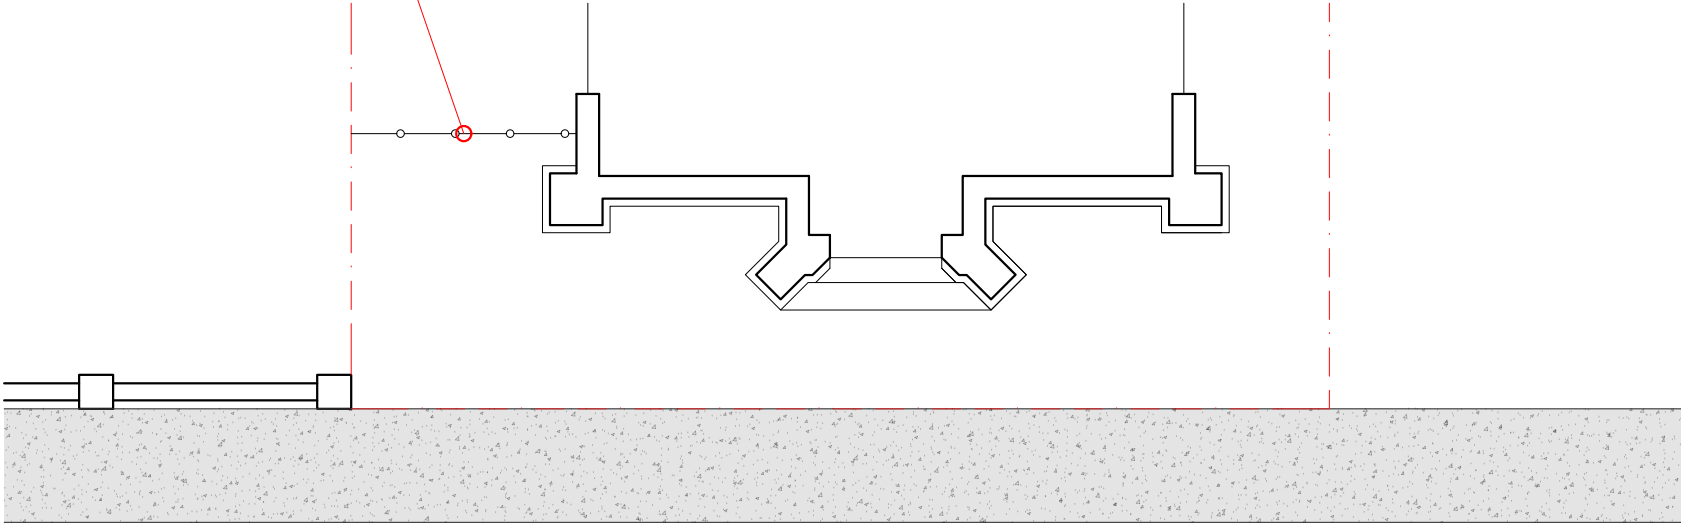

| Rev.          | Revision notes           | Date                                            |
|---------------|--------------------------|-------------------------------------------------|
| Issue         |                          |                                                 |
| tender        | <input type="checkbox"/> | preliminary <input checked="" type="checkbox"/> |
| contract/site | <input type="checkbox"/> | H&S file <input type="checkbox"/>               |

Client  
Stoke Golding Methodist Church

Project  
Air Conditioning Heat Pump

Drawing  
Proposed Elevation & Part Plan

planapp  
Vision House  
119 Factory Road  
Hinckley  
LE10 0DP

planapp@gmail.com  
07764 840444

| Scale    | Date       | Drawn    |
|----------|------------|----------|
| 1:100@A3 | 29 08 25   | AA       |
| Job No   | Drawing No | Revision |
| 492      | 005        |          |