External Brickwork

Mr.& Mrs.Poultney

RoofWright

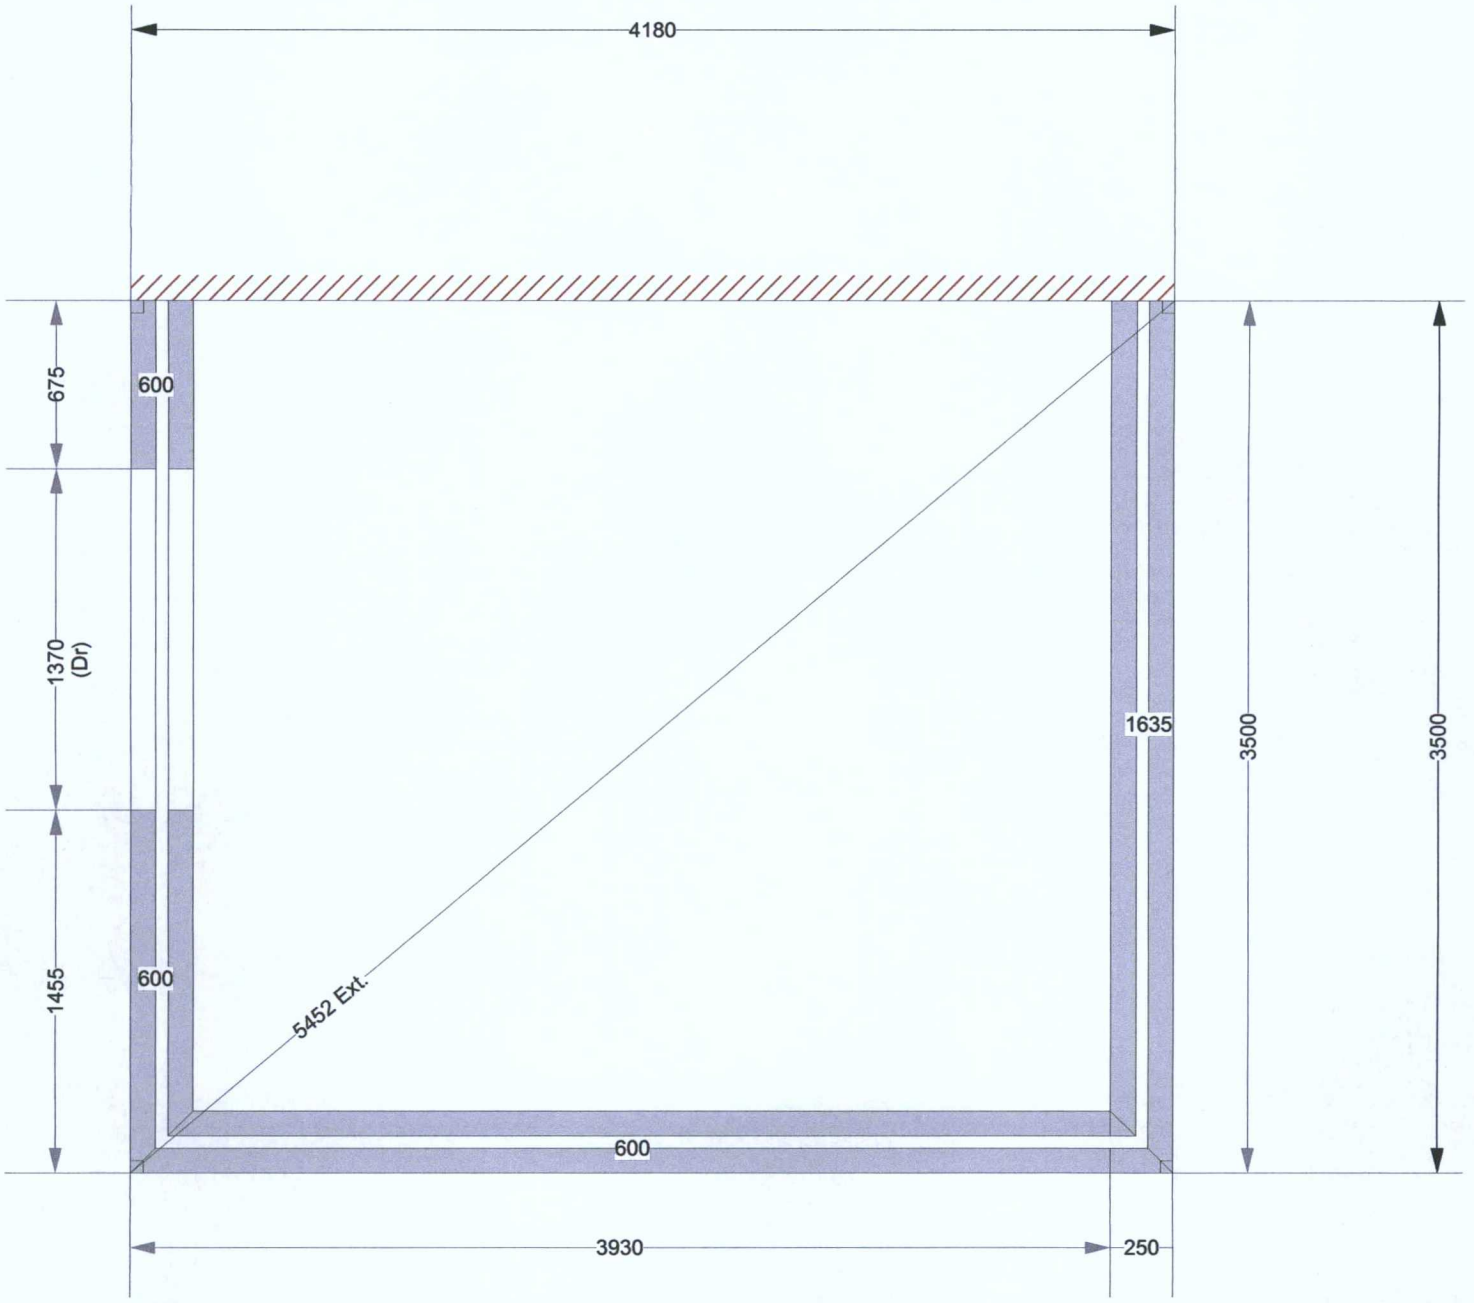

Span:	3980 mm	Guttering:	White
Order Number:	156	Cill Colour:	White
Projection:	3400 mm	Sheet Area:	14.85m²
Customer:	Mr.& Mrs.Poultney	Glazed:	True
Pitch:	25.0°	Bar Type:	Standard
Reference:		Hip Type:	Standard
External Heights:	3111	RingBeam Type:	Standard
Delivery Date:	30/12/1899	Bar Material:	Aluminium\PVCu
Base Heights:	2913	Frame Profile:	Default 70mm
Price Ex Tax:	£0.00	Options:	
Floor Area:	11.96m²	Dwarf Wall Height:	600 mm
Price Inc Tax :	£0.00	Notes:	
Wall Area:	9.77m²	Cill Type:	Standard 30mm Cill
Drawn By:		Int. Window Colour:	White
Volume:	31.37m³	Ext. Window Colour:	White
Roof Colour:	White	Roof System:	Aluminium 6.108
Dataset:	Aluminium 6.108	Software Version:	6.9.0.204
Glazing Material:	35mm Polycarbonate (Bronze opal)	Int. Roof Colour:	White
Cresting:	Diamond Spike	Ext. Roof Colour:	White

DEVELOPMENT SERVICES
12 OCT 2010
RECEIVED