DEVELOPMENT SERVICES
- 8 OCT 2007
RECEIVED



Front Elevation

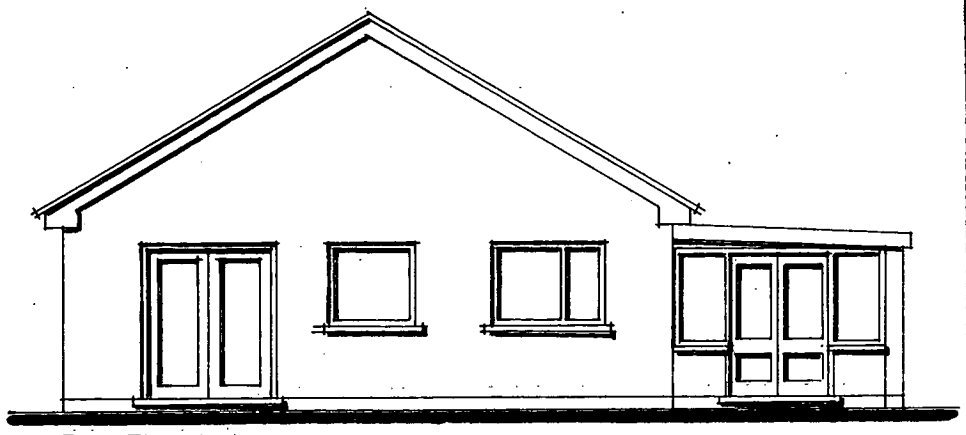

Rear Elevation

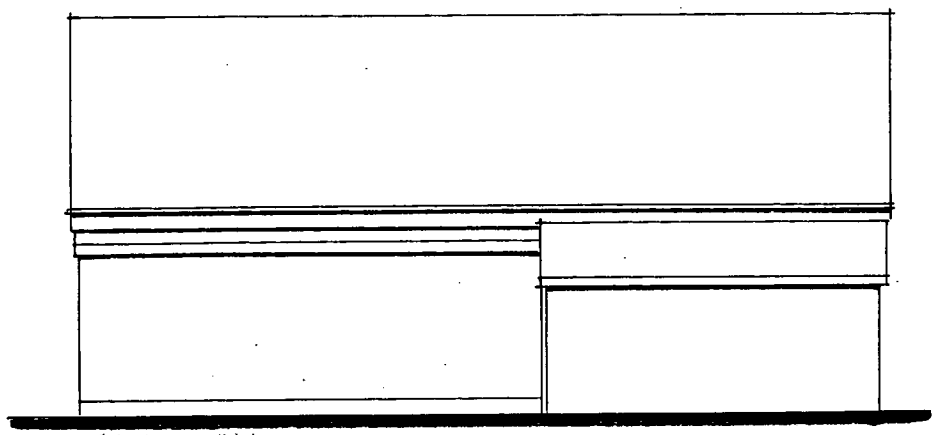

South Elevation

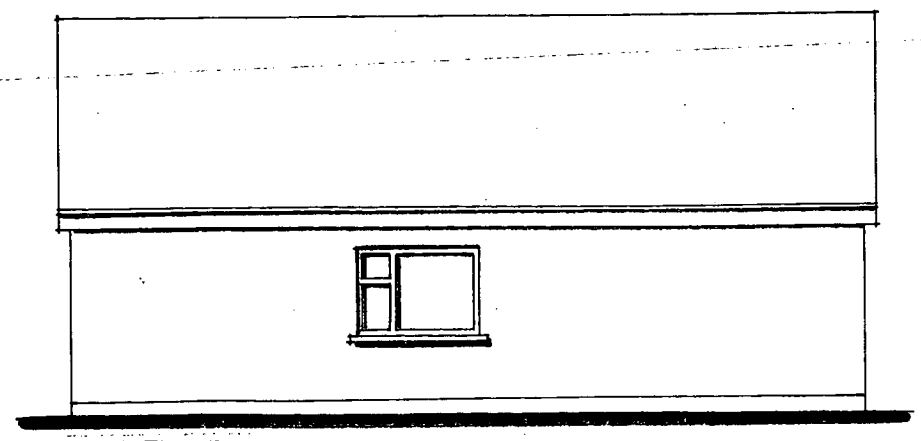

North Elevation

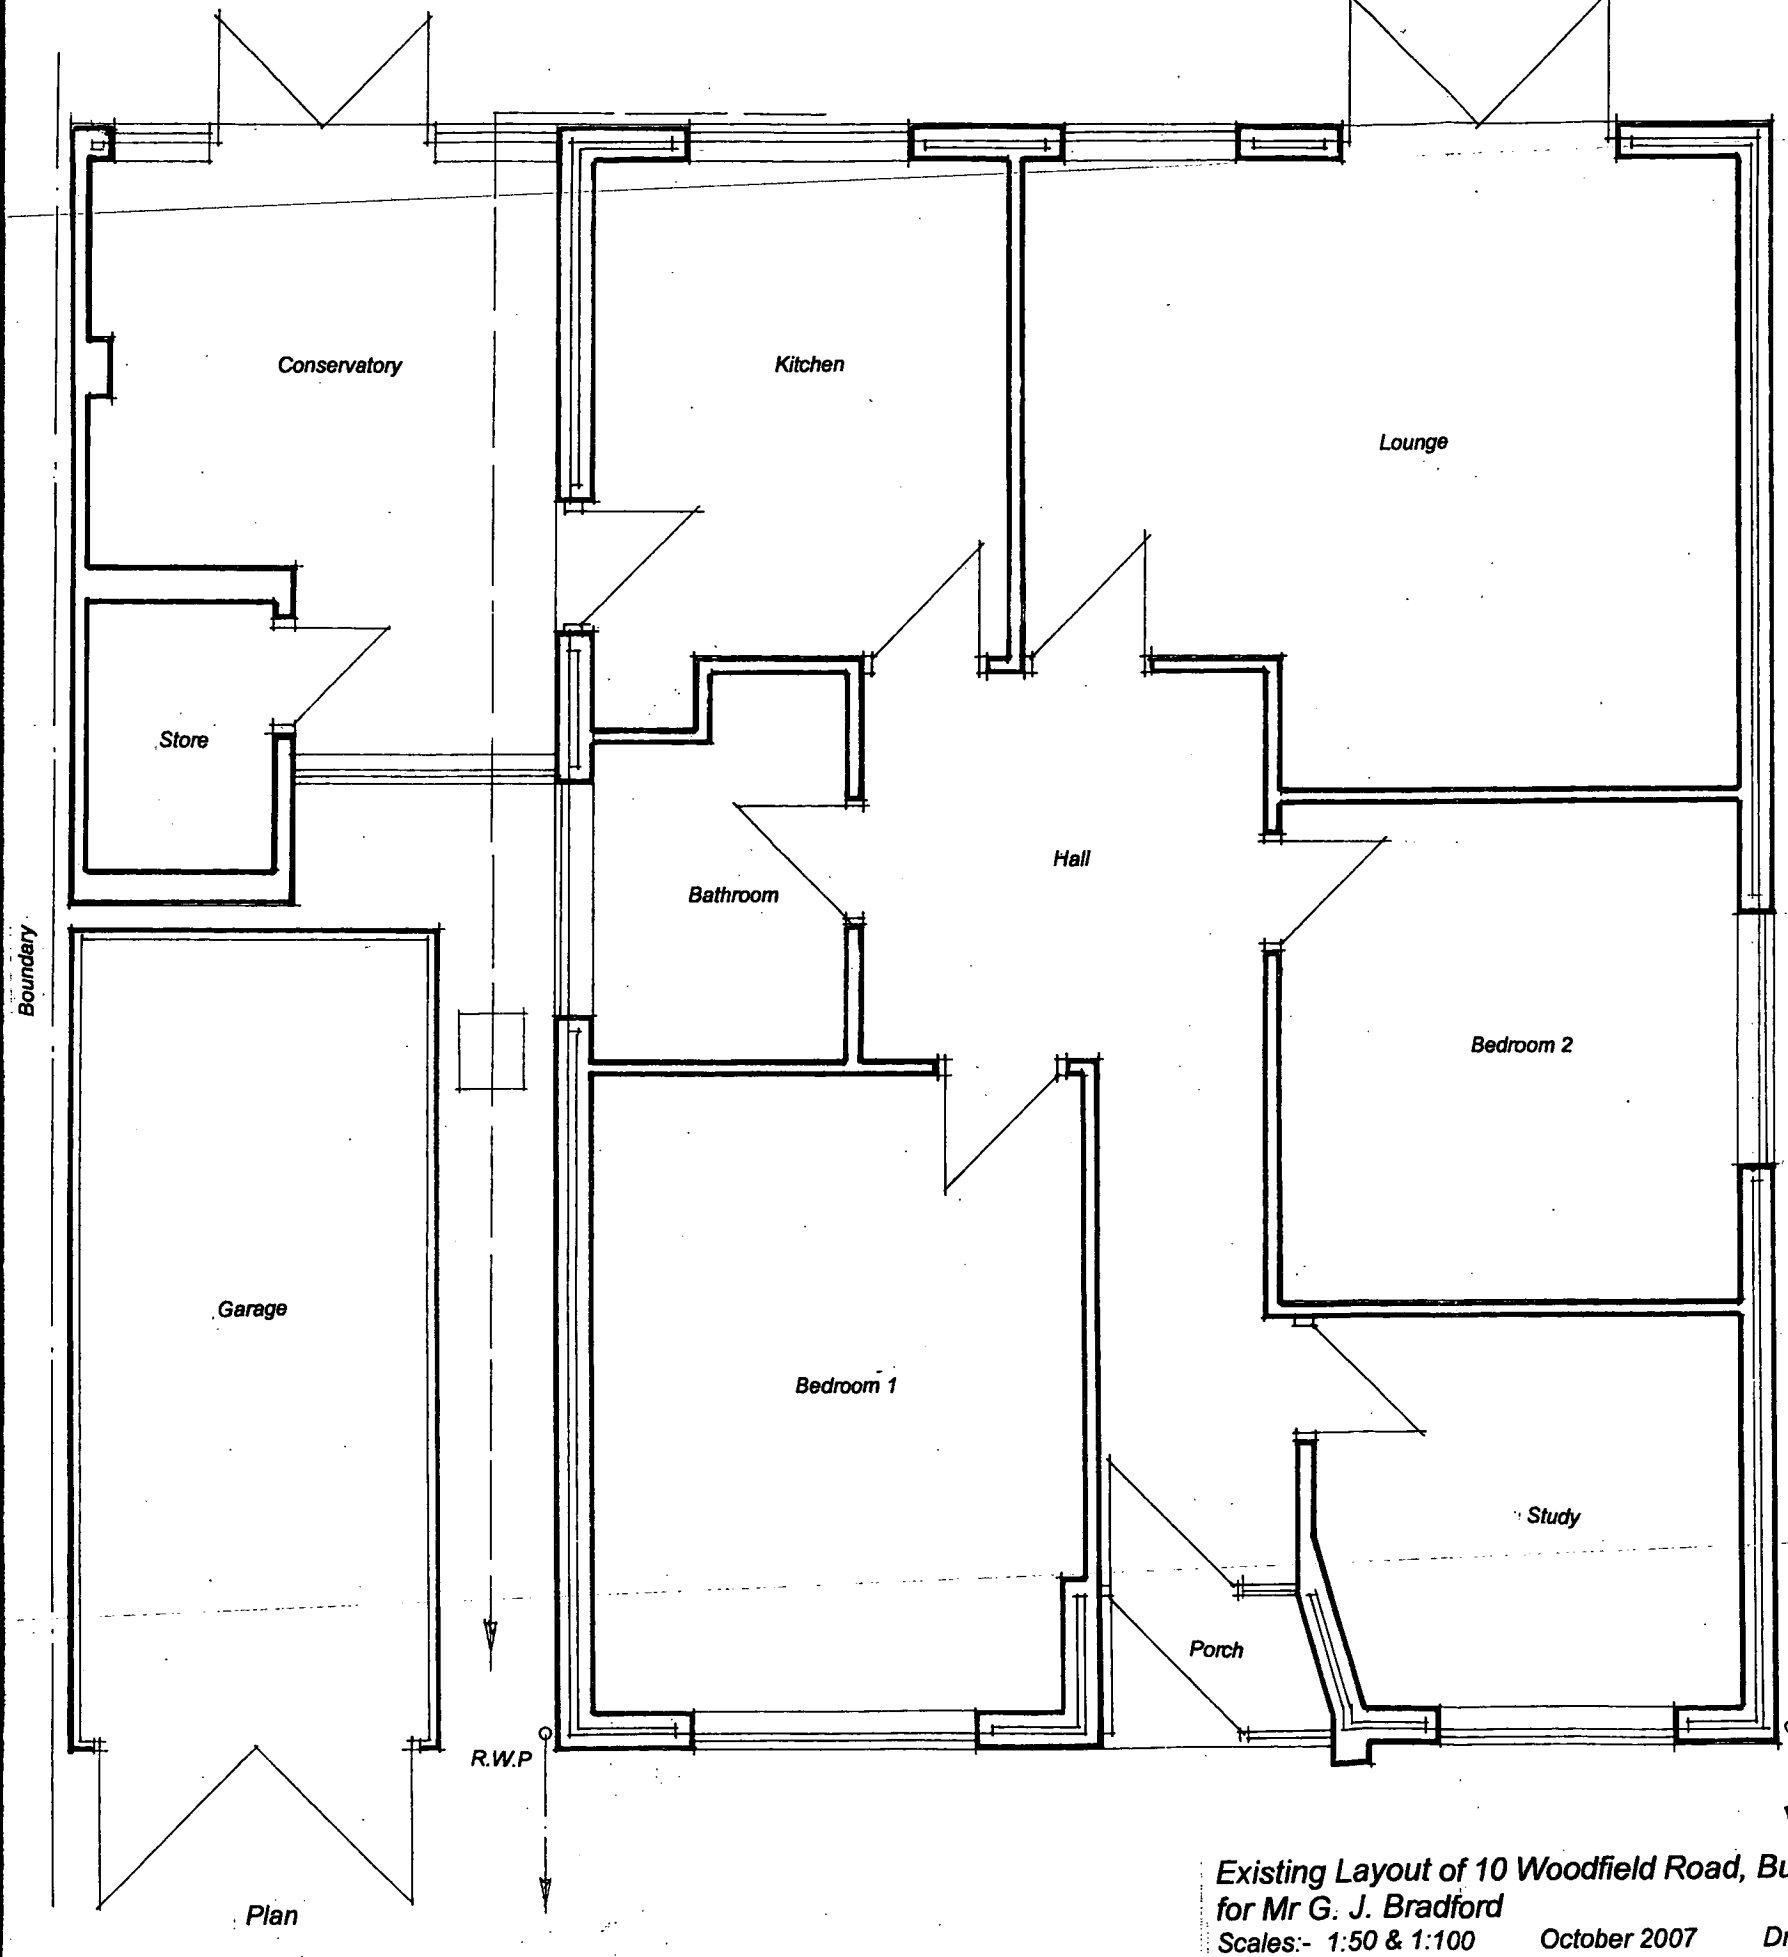


*Existing Layout of 10 Woodfield Road, Burbage for Mr G. J. Bradford*

Scales:- 1:50 & 1:100 October 2007 Drg 1 of 3