


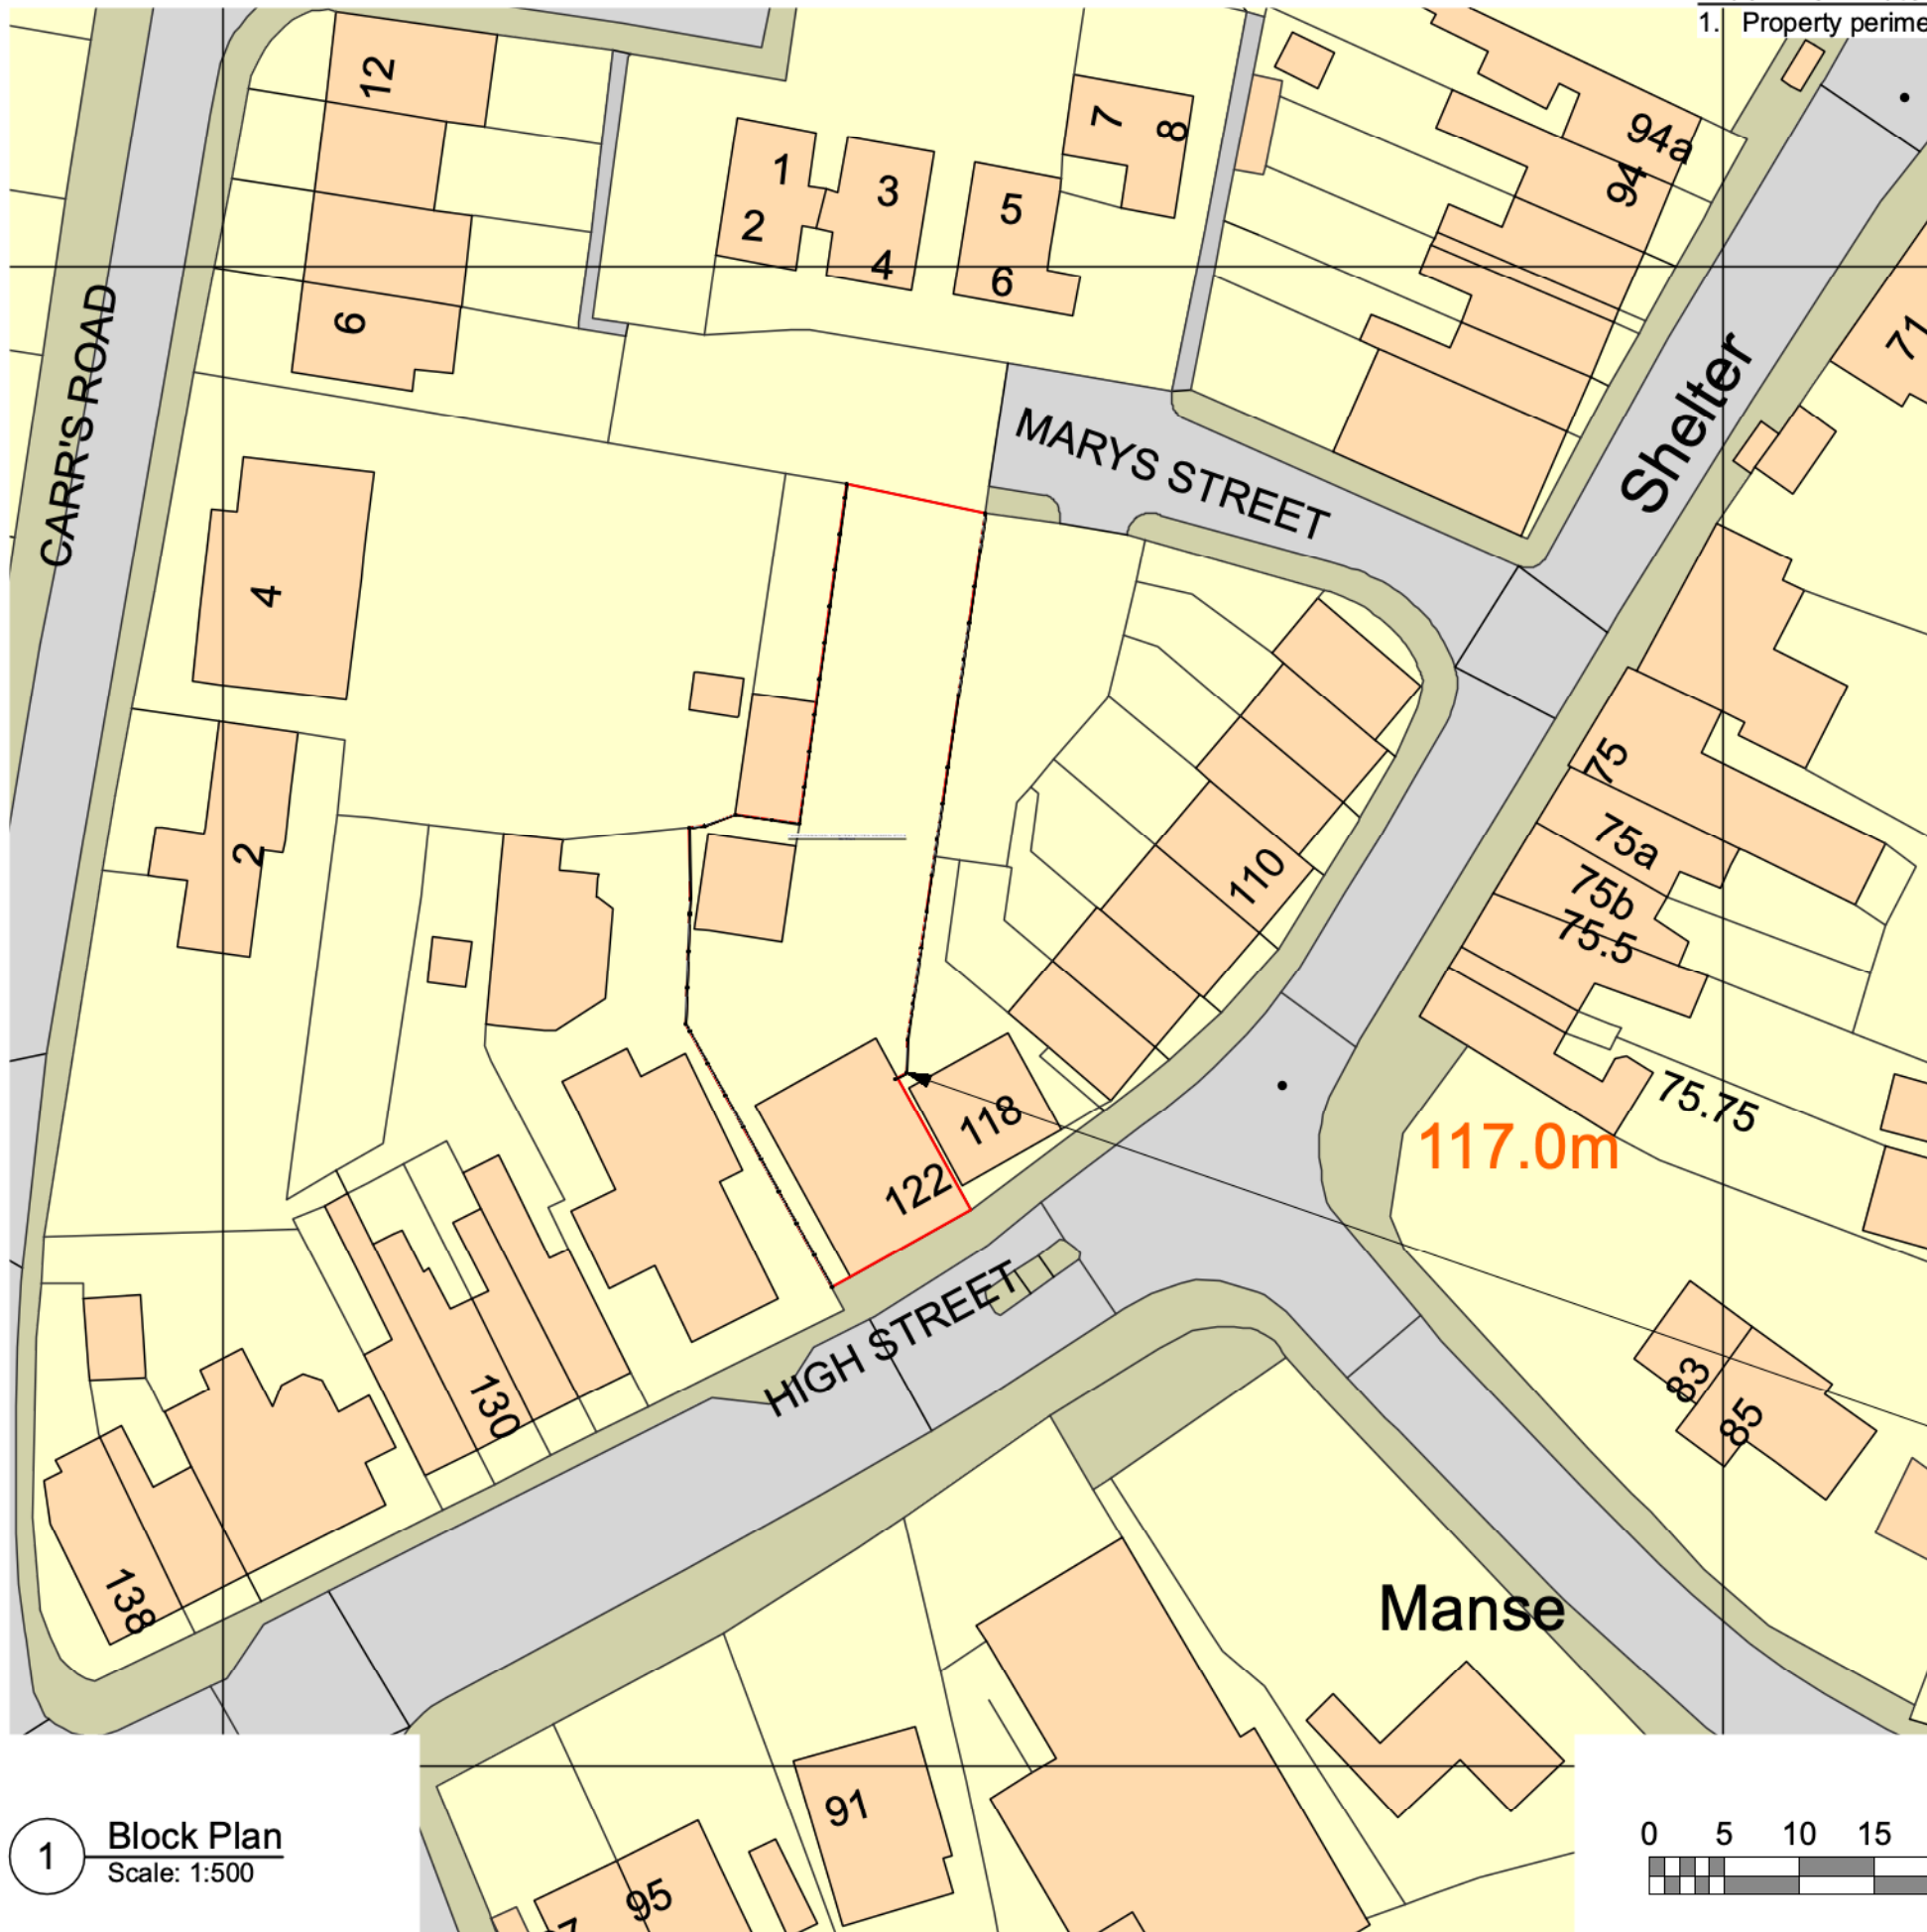

Block Plan Notes

1. Property perimeter outlined in red.

297

THE DESIGN SOCIAL

134 Kirkby Road Barwell LE9 8FN UK
T: +44 (0)1455 446521 F: +44 (0)1455 446521
E: admin@thedesignsocial.com

GENERAL DRAWING NOTES

© This drawing is not to be shown to any Third Party unless agreed by The Design Social.

This drawing shows 'design intent' only.
It is the responsibility of the appointed contractor to finalise development, using specialists approved by The Design Social, & produce detailed working drawings.
ALL working drawings to be approved by The Design Social prior to manufacture.

REV.	DATE	NOTES	REV. BY
------	------	-------	---------

THE DESIGN SOCIAL

Tim Haq

Power Point Business Centre, 122 High Street, Earl Shilton, Leicester, LE9 7LQ

Block Plan

AUTHOR	L.R.	DATE	23/04/2024	APPROVED	T.H.
SCALE	1:500 @ A3	READ WITH	0329 (A) GA 001		
DRAWING No.	0329	(A)	GA	002	
Project No.		Type	Area	Number	Rev

DRAWING STATUS
For Approval