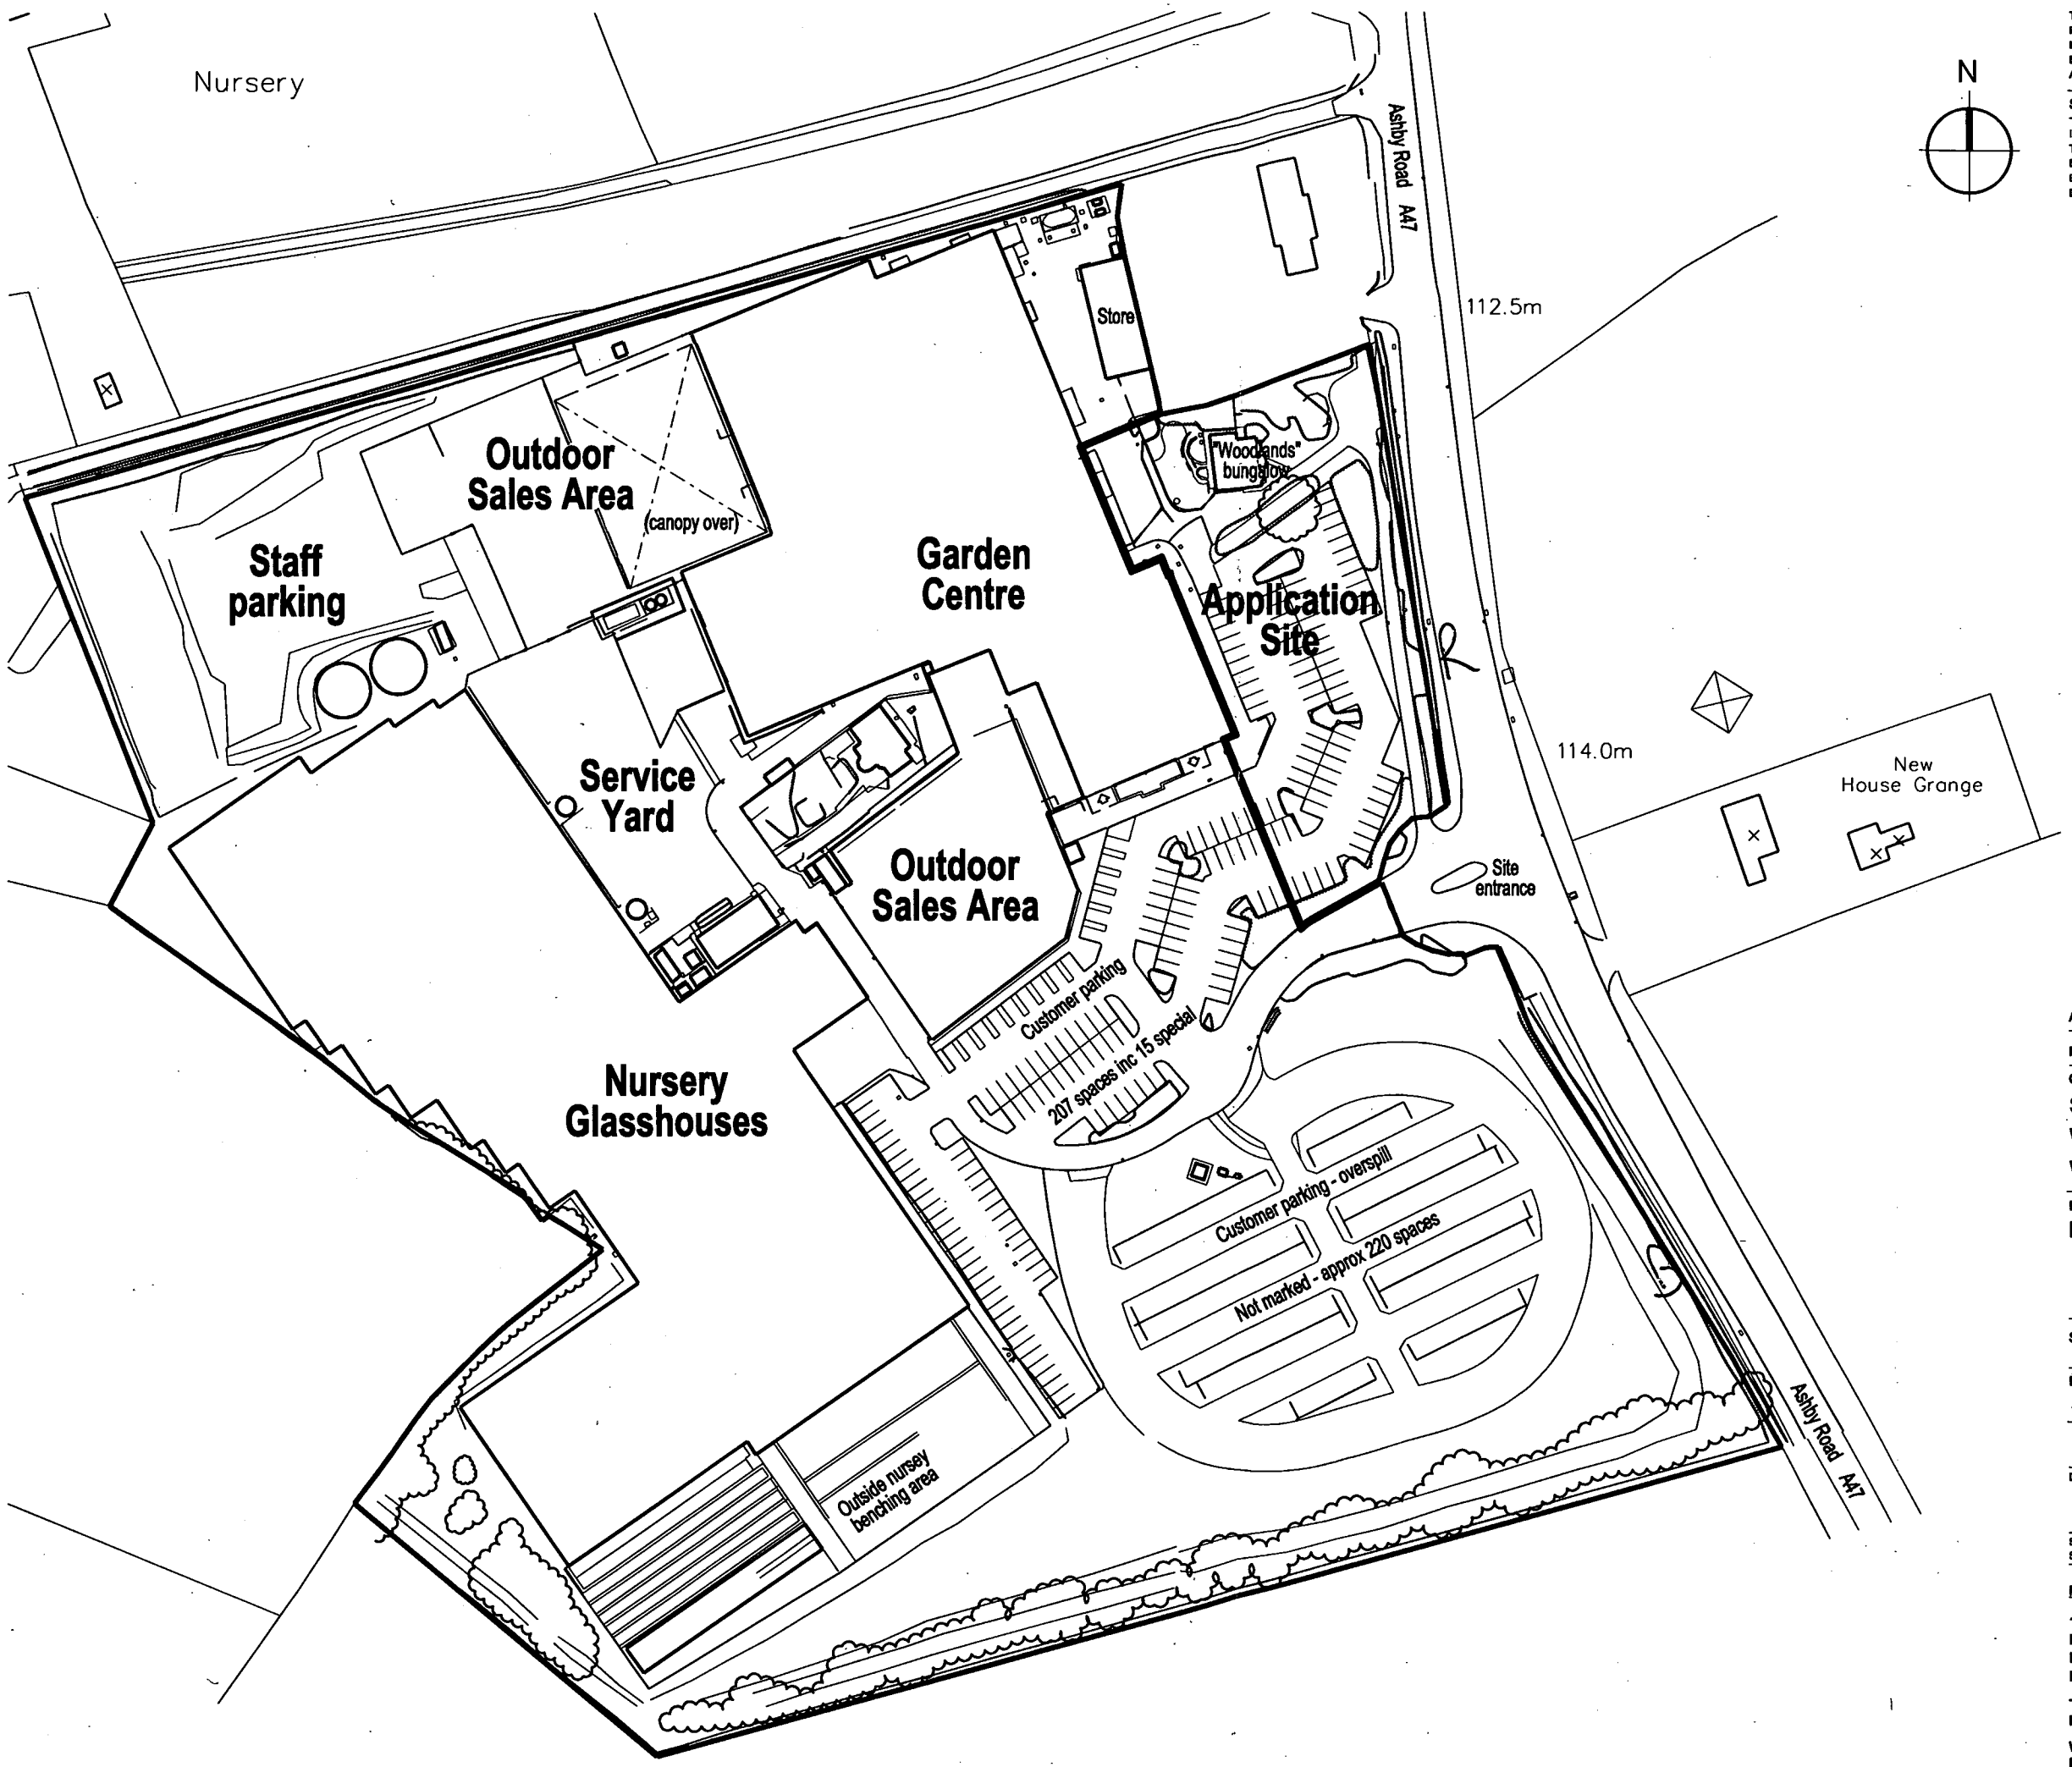

THIS DRAWING IS PROTECTED BY COPYRIGHT AND MUST NOT BE COPIED OR REPRODUCED WITHOUT THE WRITTEN CONSENT OF R G PARTNERSHIP LIMITED. NO DIMENSIONS ARE TO BE SCALED FROM THIS DRAWING. ALL DIMENSIONS AND SIZES TO BE CHECKED ON SITE. NORTH POINTS SHOWN ARE INDICATIVE. ©

SITE SPECIFIC HAZARDS

IN ACCORDANCE WITH THE REQUIREMENTS OF THE CDM REGULATIONS 2007 THE FOLLOWING SIGNIFICANT RESIDUAL HAZARDS HAVE NOT BEEN DESIGNED OUT OF THIS PROJECT AND MUST BE TAKEN INTO CONSIDERATION BY CONTRACTORS PLANNING TO UNDERTAKE THE WORKS SHOWN ON THIS DRAWING:

DEVELOPMENT SERVICES
13 FEB 2008
RECEIVED

REV	DATE	NOTES	INIT.
A	04.12.07	SURVEY INFORMATION, NOTES ADDED	CW

CLIENT / PROJECT
STAPLETON,LEICESTER
WOODLANDS NURSERIES
WYEVALE

DRAWING TITLE
LOCATION AND REDLINE PLAN

STATUS PLANNING SUBMISSION

DATE	DRAWN	CHECK	SCALE @ A3
23.04.07	AC	MC	1:1250

PROJECT NUMBER	UNIT / BLOCK	CI / SFB CODE	TYPE & NUMBER	REVISION LETTER
7441			05	A

Site Location Plans	L	GA Plans	P	Elevations	E
Sections	S	Details	D	Prefix; Colour	C

MANCHESTER LONDON GLASGOW LUTON

105 MANCHESTER ROAD
BURY
LANCASHIRE
BL9 0TD

T. 0161 797 6000
F. 0161 797 5255

W. www.rgp.uk.com
E. first.lastname@rgp.uk.com

RGP architects