


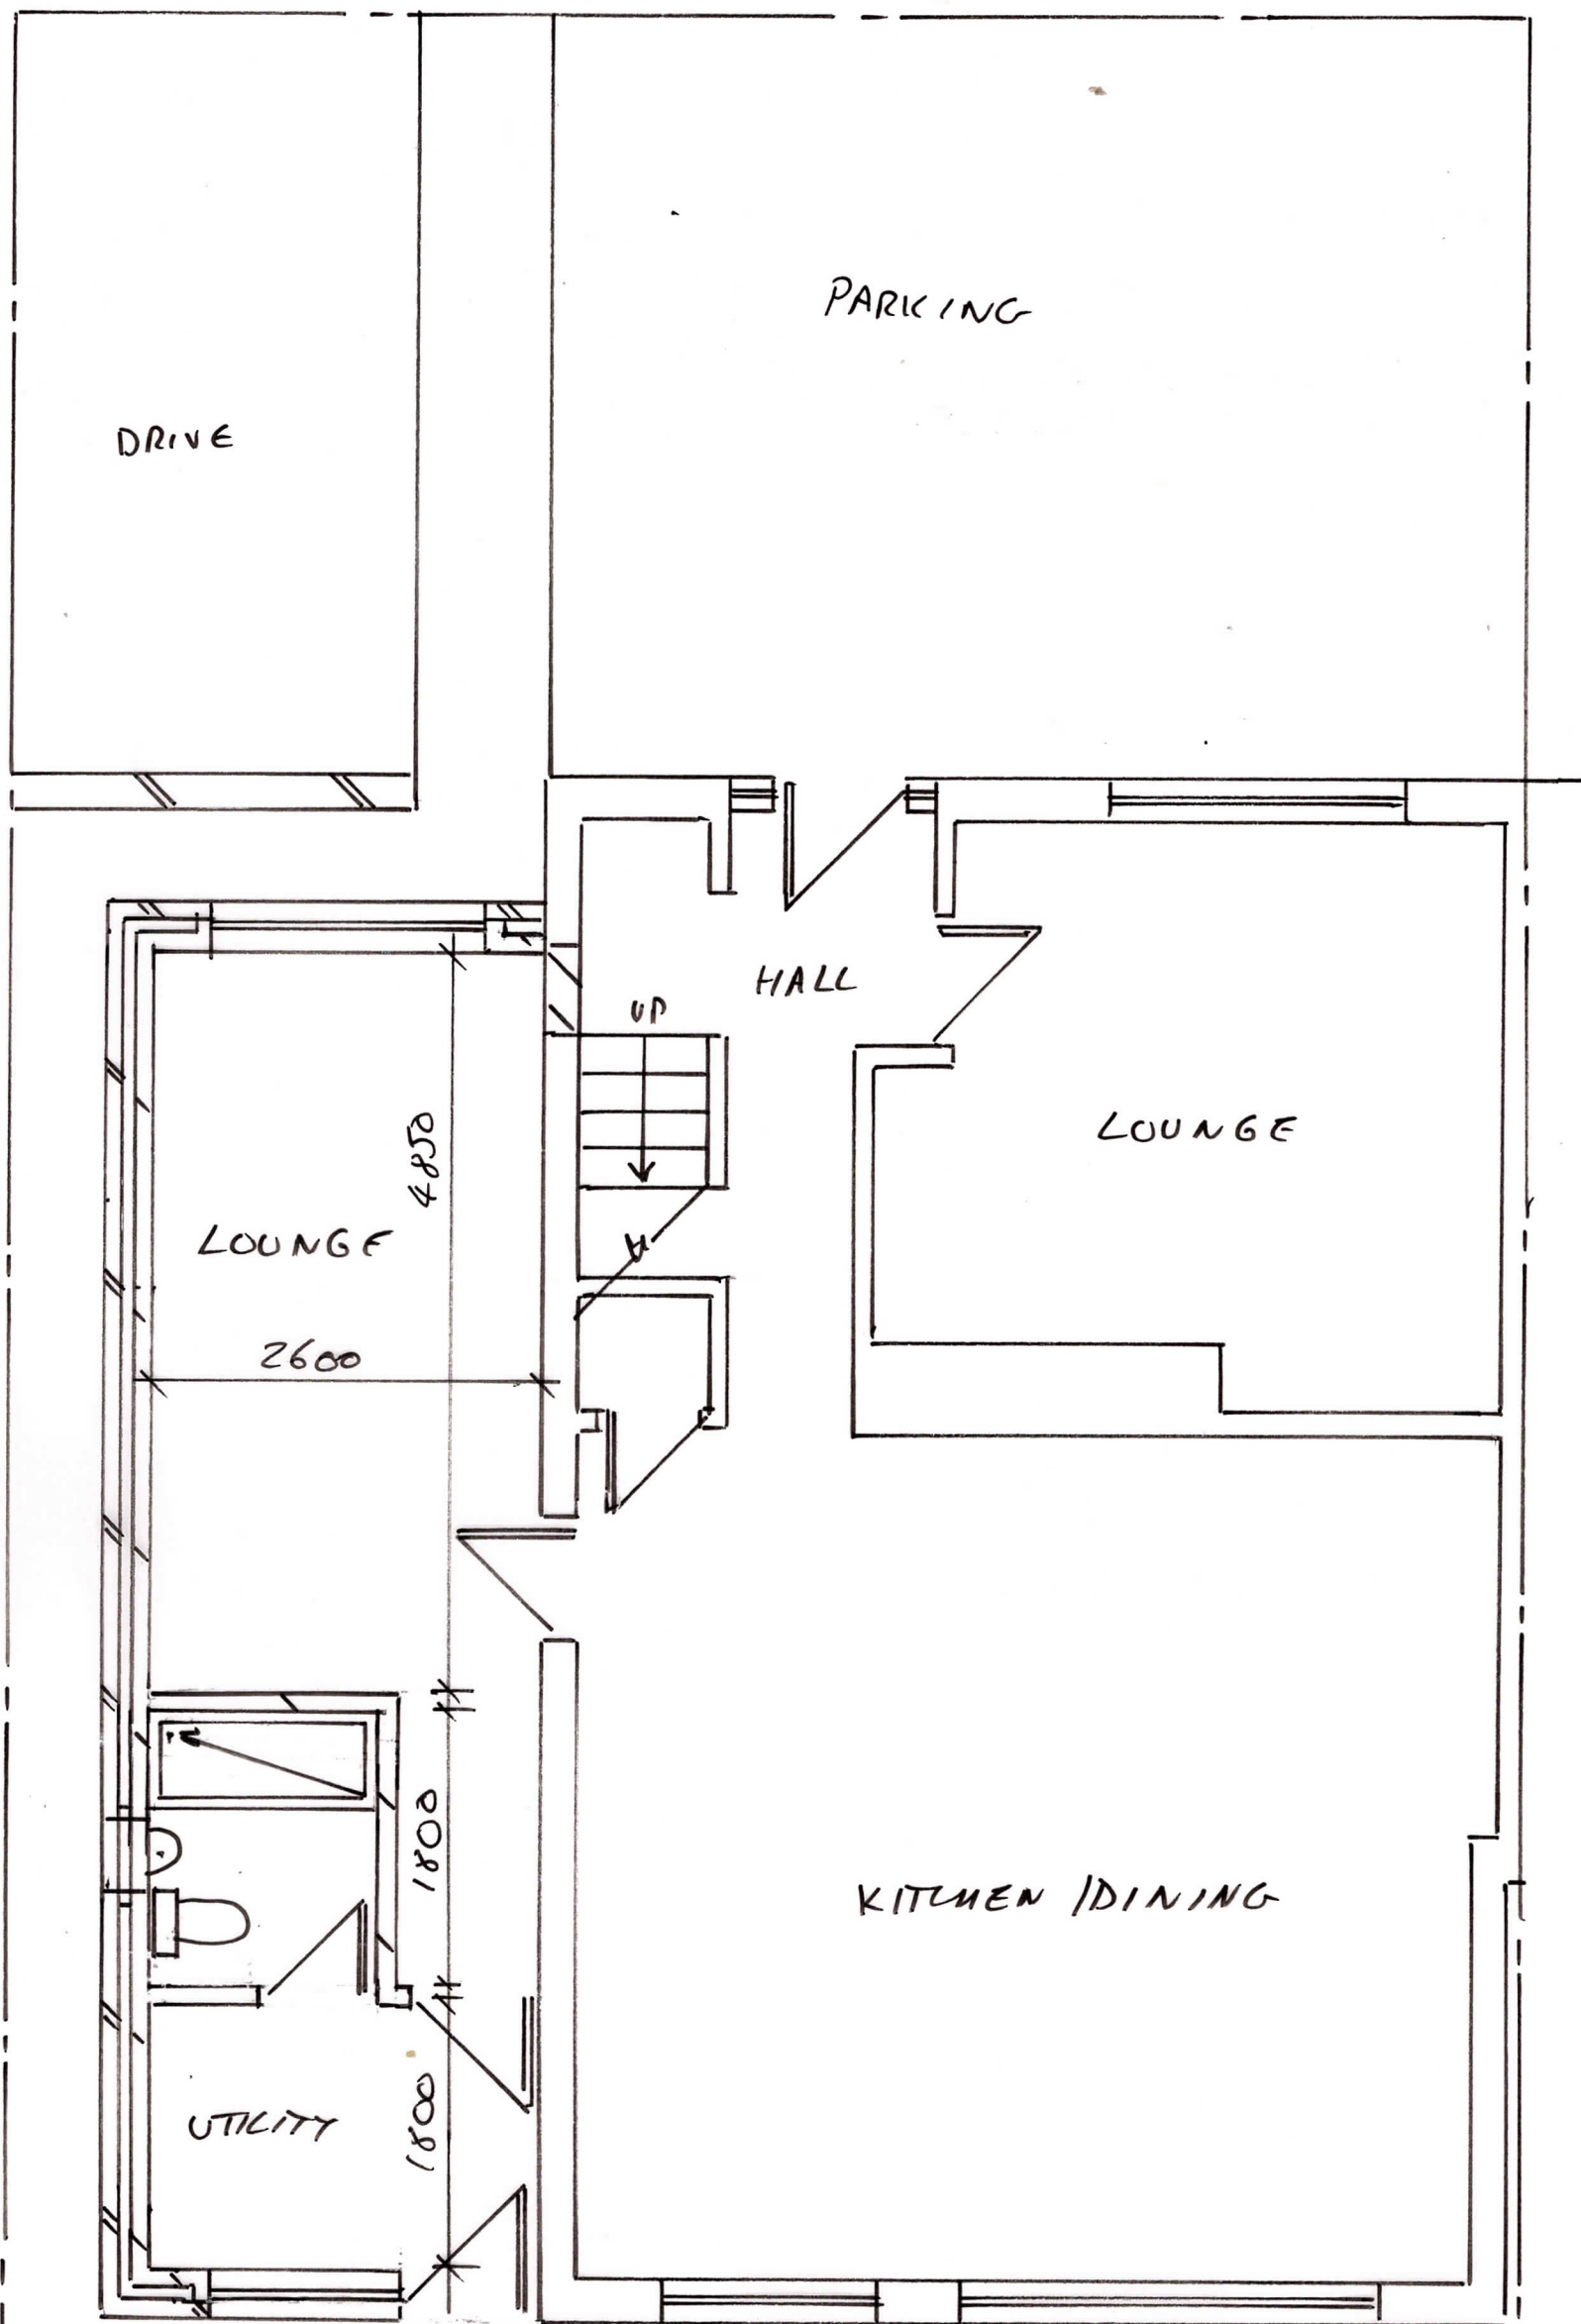

PROPOSED GROUND FLOOR 1:50

0 1 2 3 4 5m

DWG NO: RC/2023/004