


0 1 2 3 4 5m

DWG NO: RC/2023/006

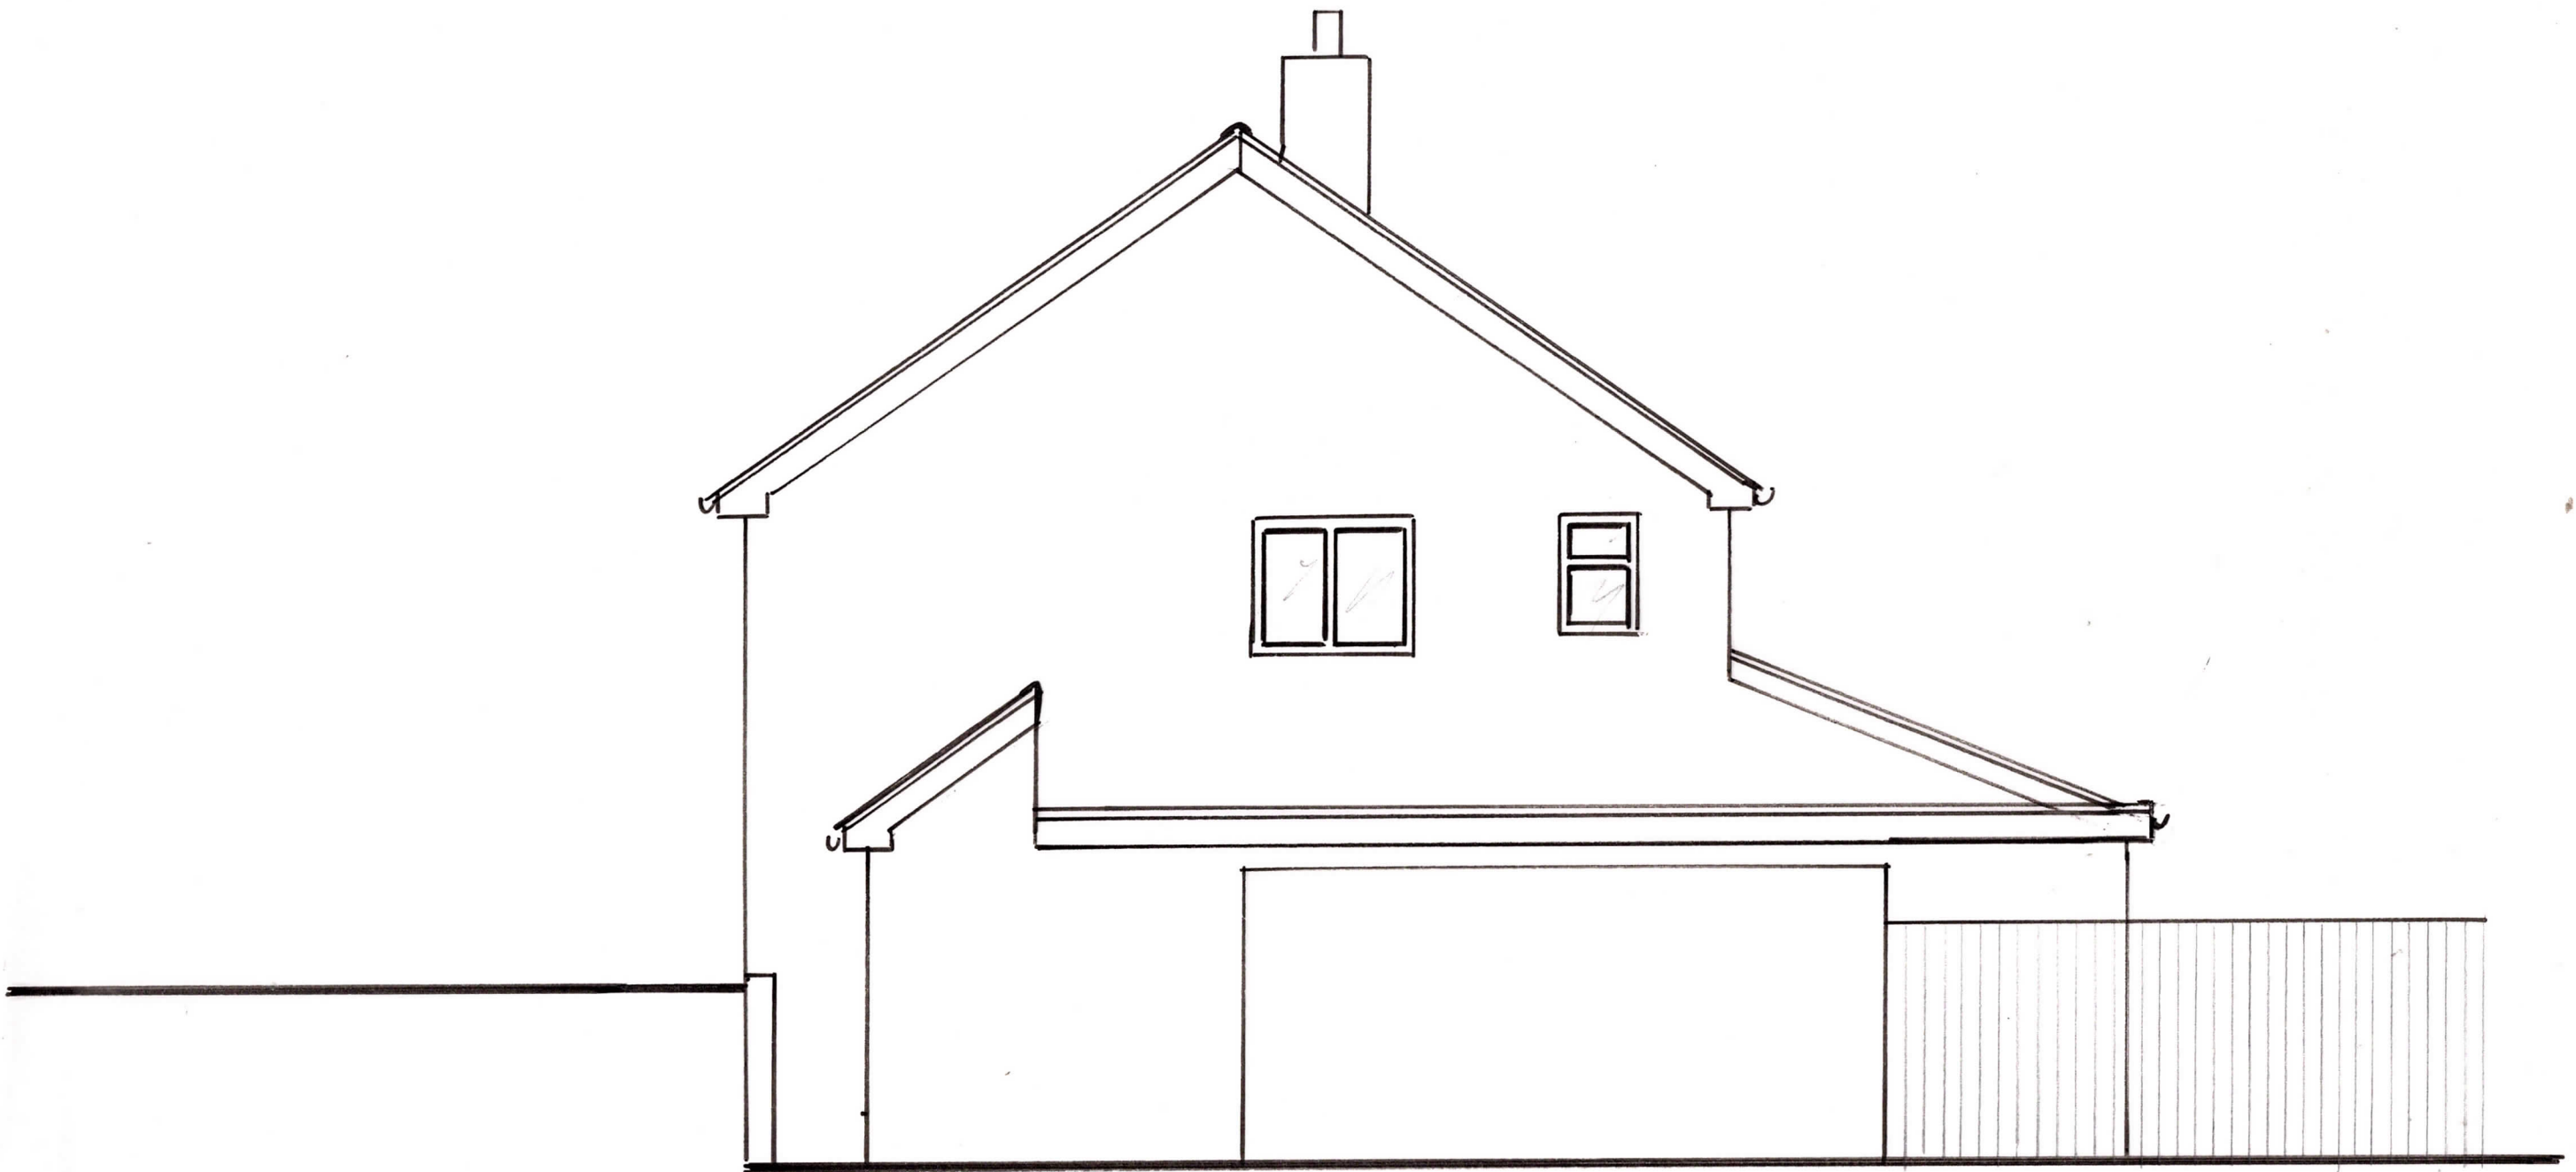

PROPOSED SIDE ELEVATION 1:50