Rural Mix Hedge [native species]

70%	hawthorn (Crataegus Monogyna)
10%	hazel (Corylus Avellana)
10%	blackthorn (Prunus Spinosa)
5%	wild rose (Rosa Arvensis)
5%	guelder rose (Viburnum Opulus)

Planted in staggered double row, 5 plants per Linear metre

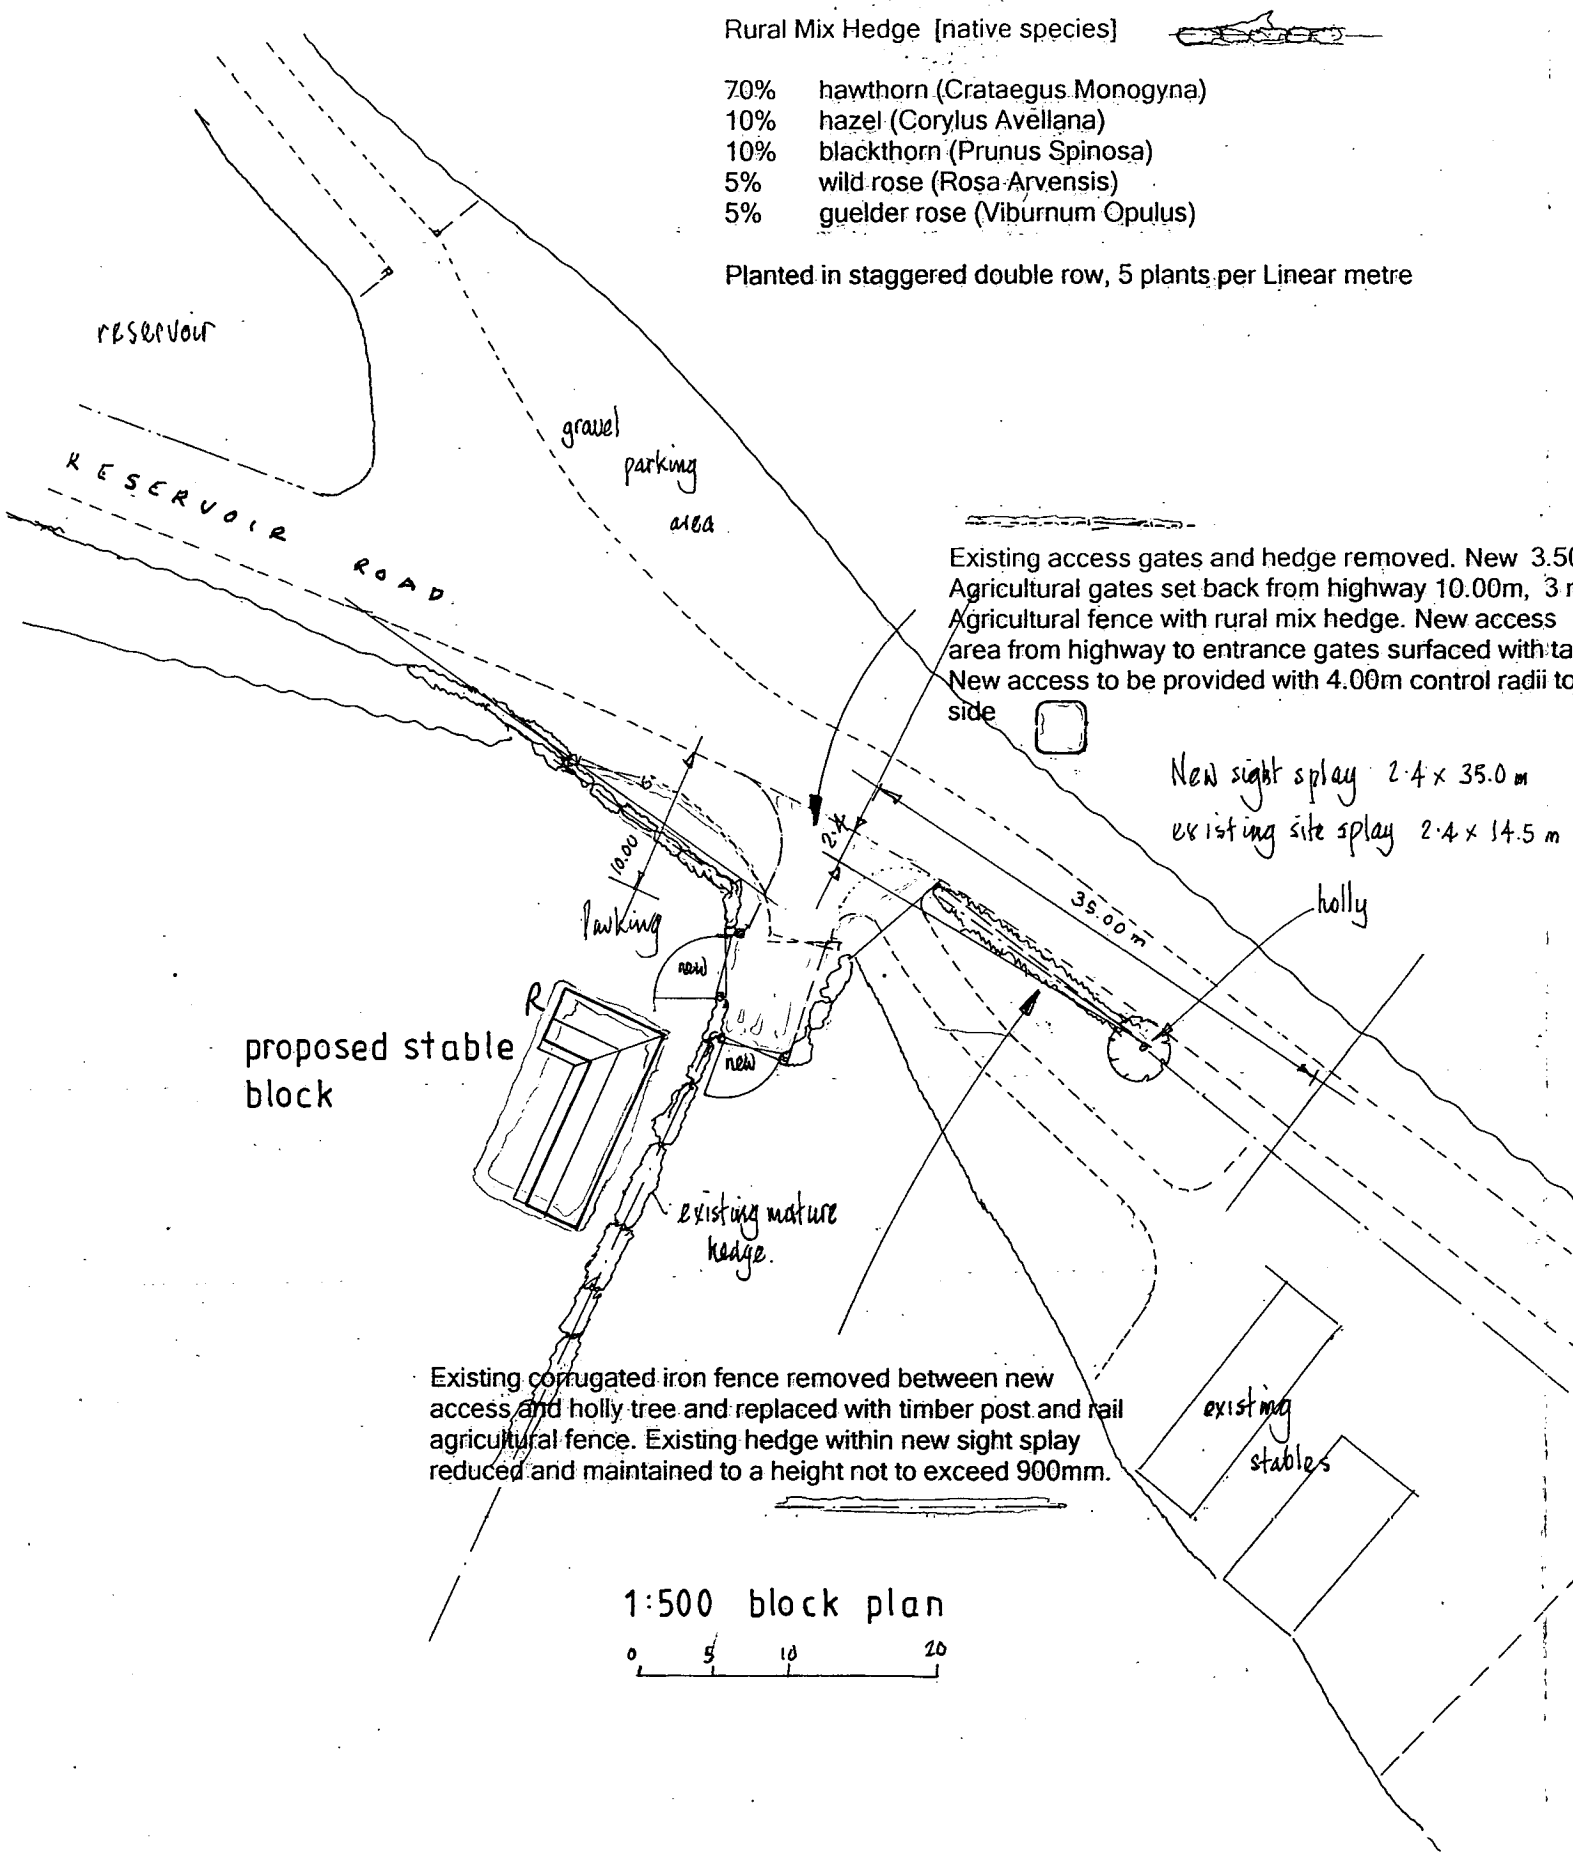

1:500 block plan

0 5 10 20

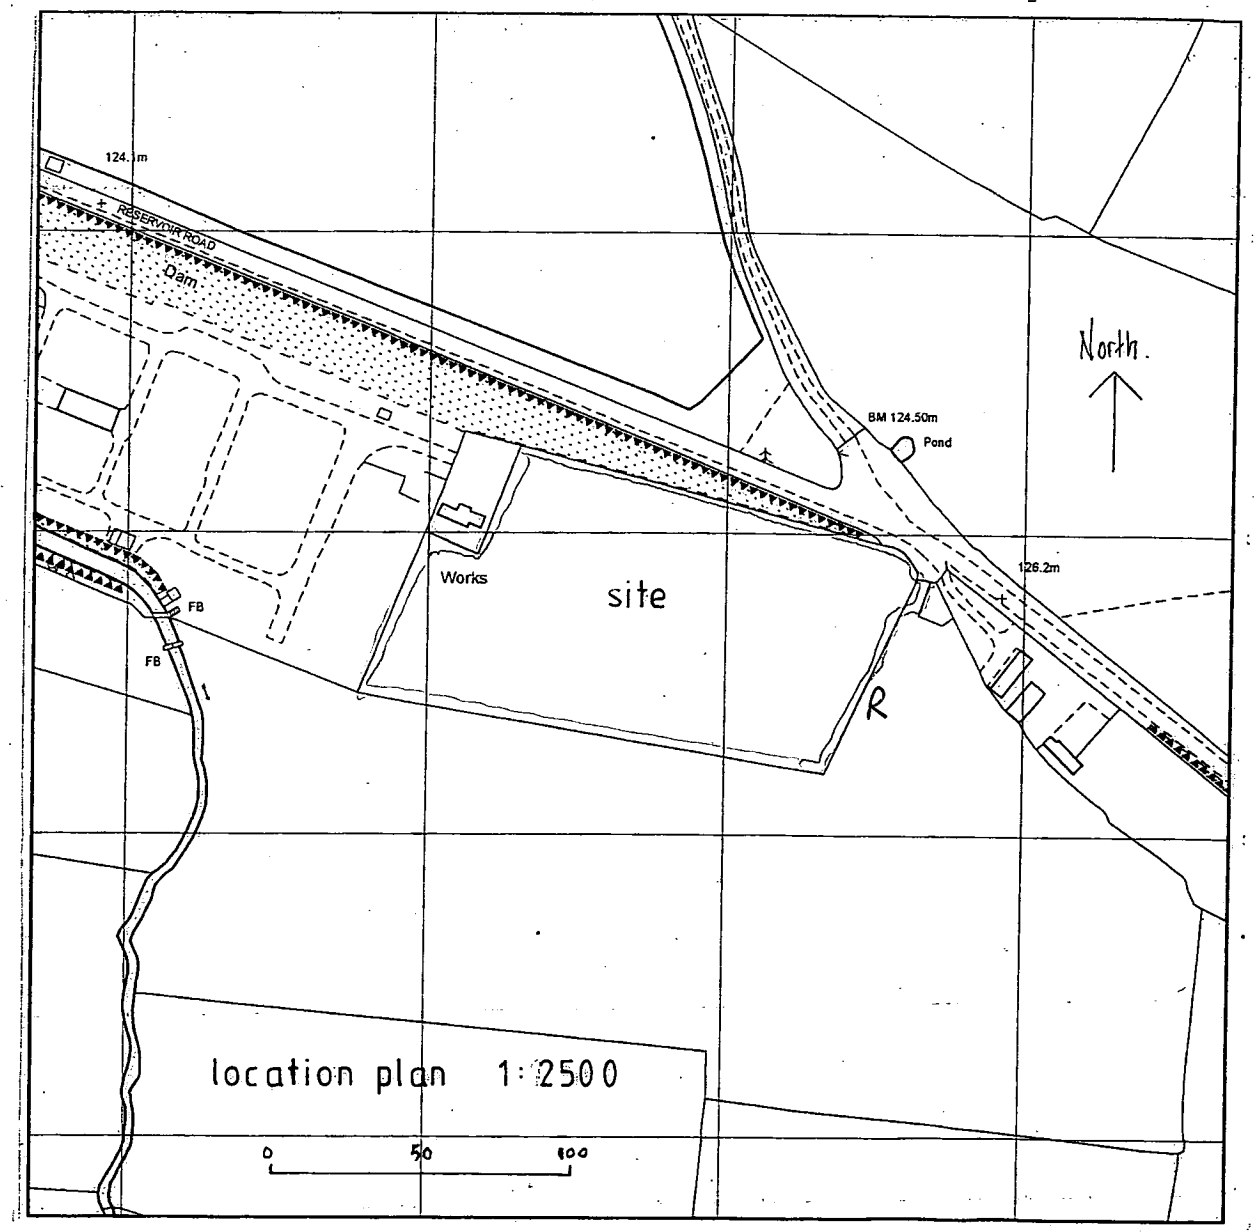

location plan 1:2500

0 50 100

DEVELOPMENT SERVICES
21 MAY 2008
RECEIVED

DAVID HAYNES dip. Arch. A.R.I.B.A. **ARCHITECT**
56, Leicester Road, Groby, Leicester LE6 0DJ
Tel & fax: 0116 2872597 mob: 07973 156209 email: david@dandmhaynes.co.uk

TIMBER STABLES MRS. J. MUNTON
RESERVOIR ROAD THORNTON LE67 1AR

scale 1:500 1:2500 date 05.2008 drawing number 3704:3