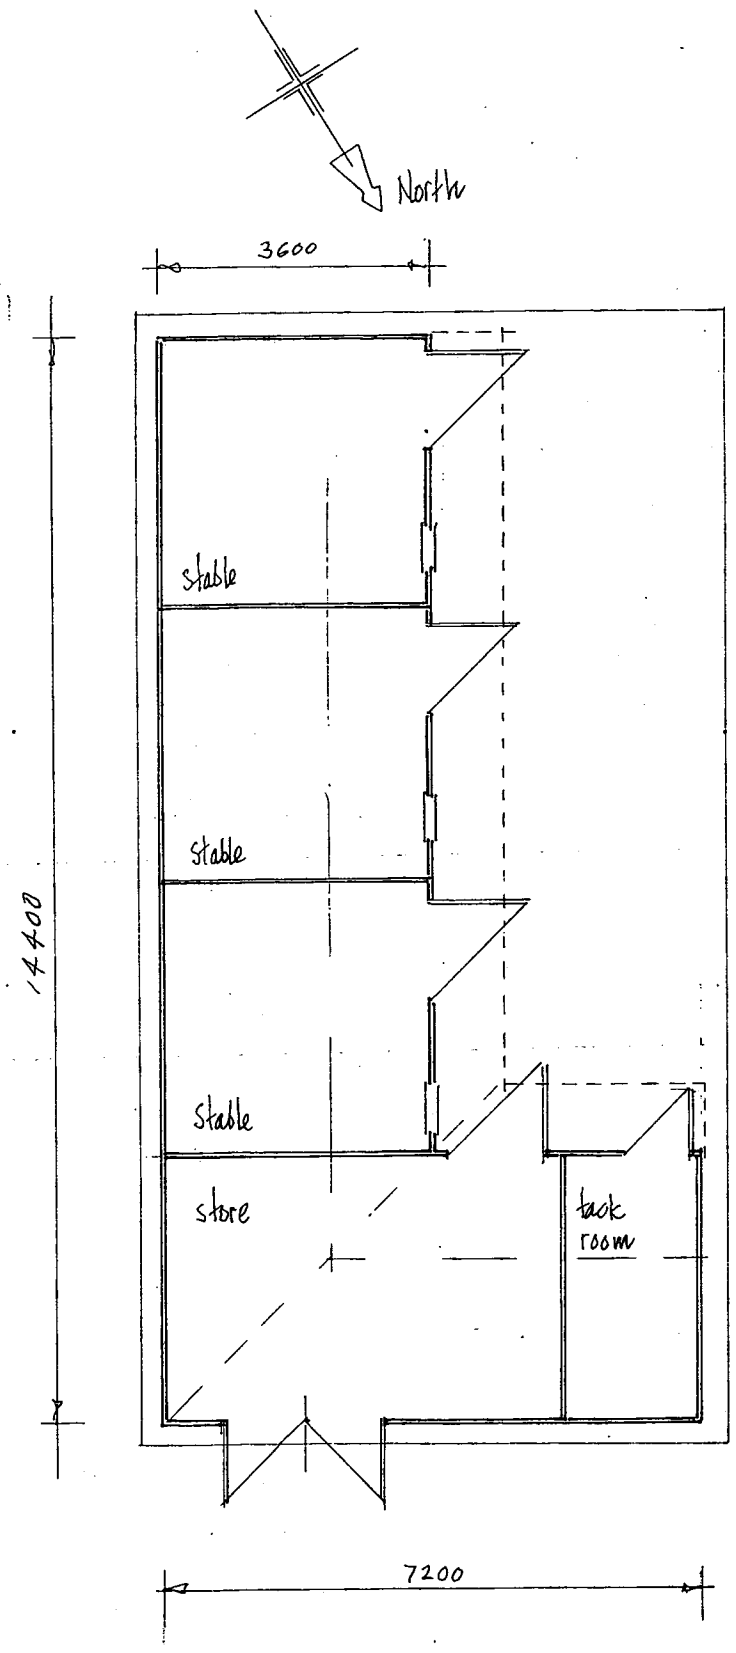

floor plan

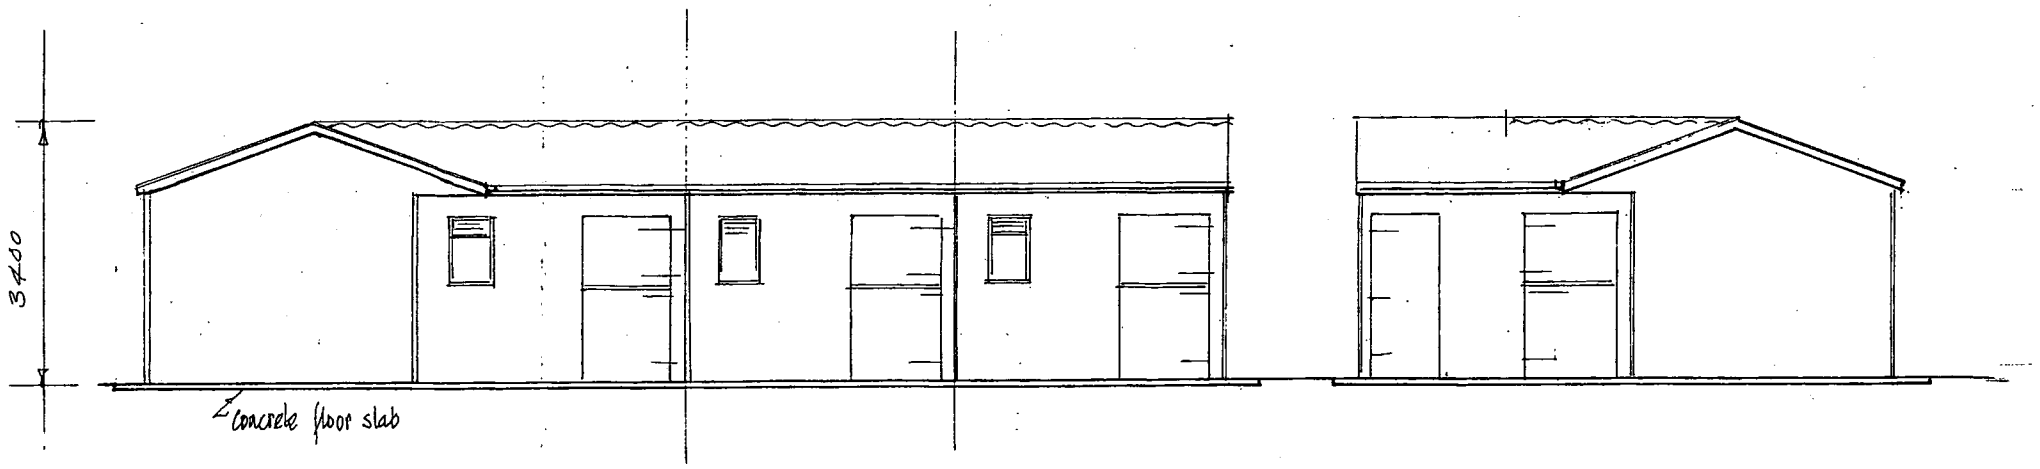

west elevation

south elevation

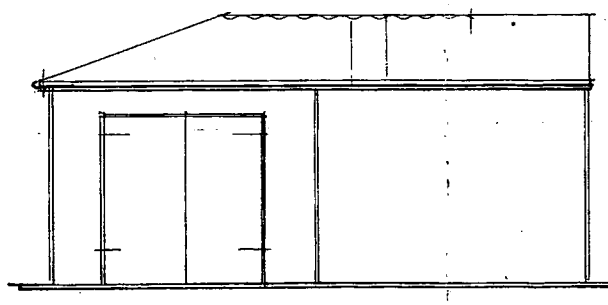

north elevation

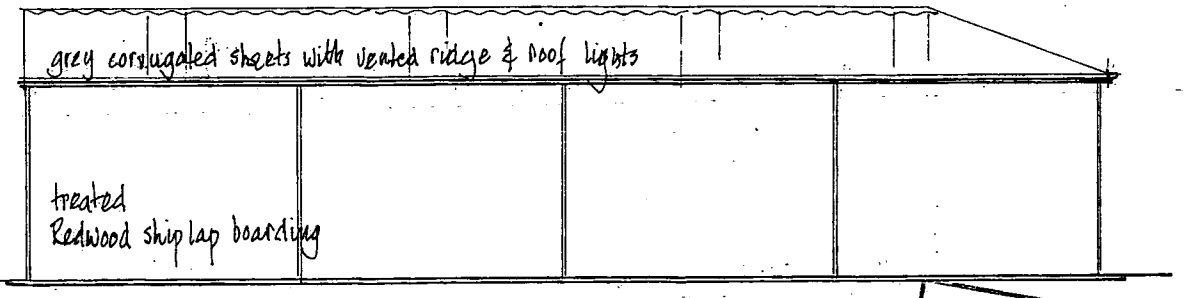

east elevation

DEVELOPMENT SERVICES
21 MAY 2003
RECEIVED

Timber sectional stables
Manufactured by Oakley Timber
Oakley Manor, Brereton Lane,
Sproston, Cheshire. CW4 7LR

DAVID HAYNES dip.arch. A.R.I.B.A. **ARCHITECT**
56 Leicester Road, Groby, Leicester. LE6 0DJ. tel. & fax. 0116 2872597

TIMBER STABLES MRS J. MUNTON
RESERVOIR ROAD THORNTON LE67 1AR

scale 1:100 date 09.07 drawing number 3704:2