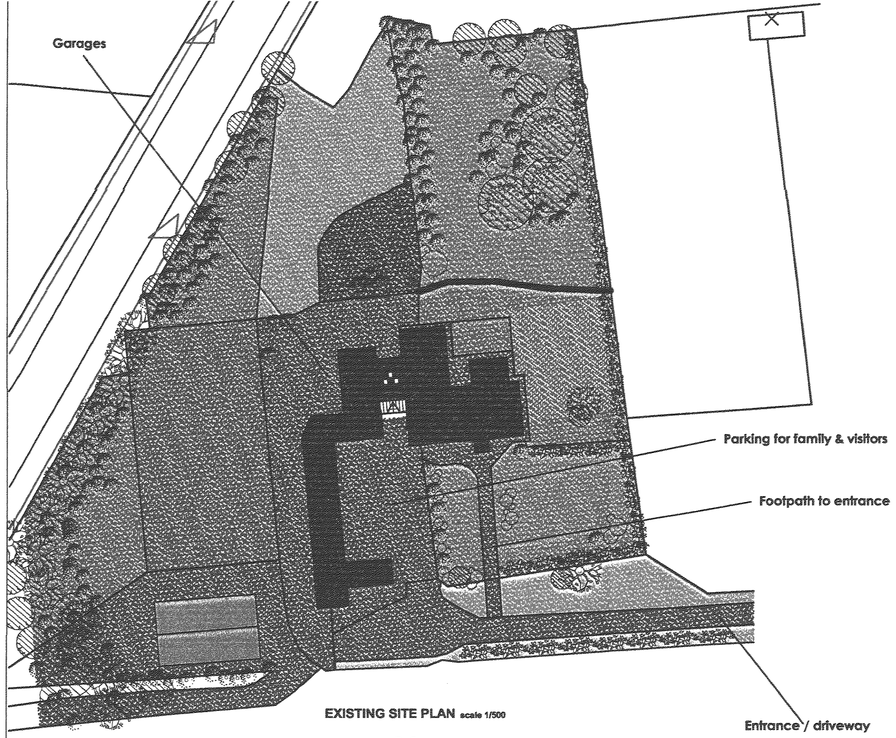

EXISTING SITE PLAN scale 1/500

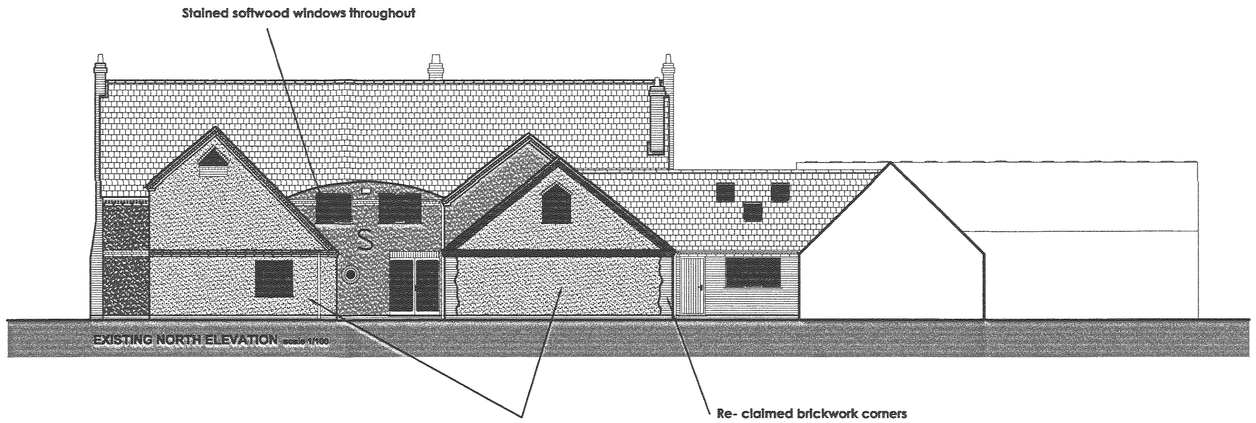

EXISTING NORTH ELEVATION scale 1/100

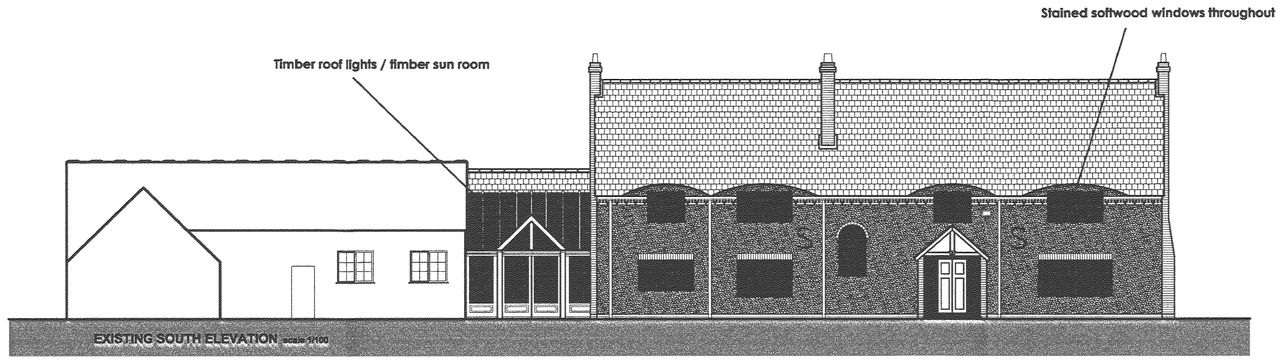

EXISTING SOUTH ELEVATION scale 1/100

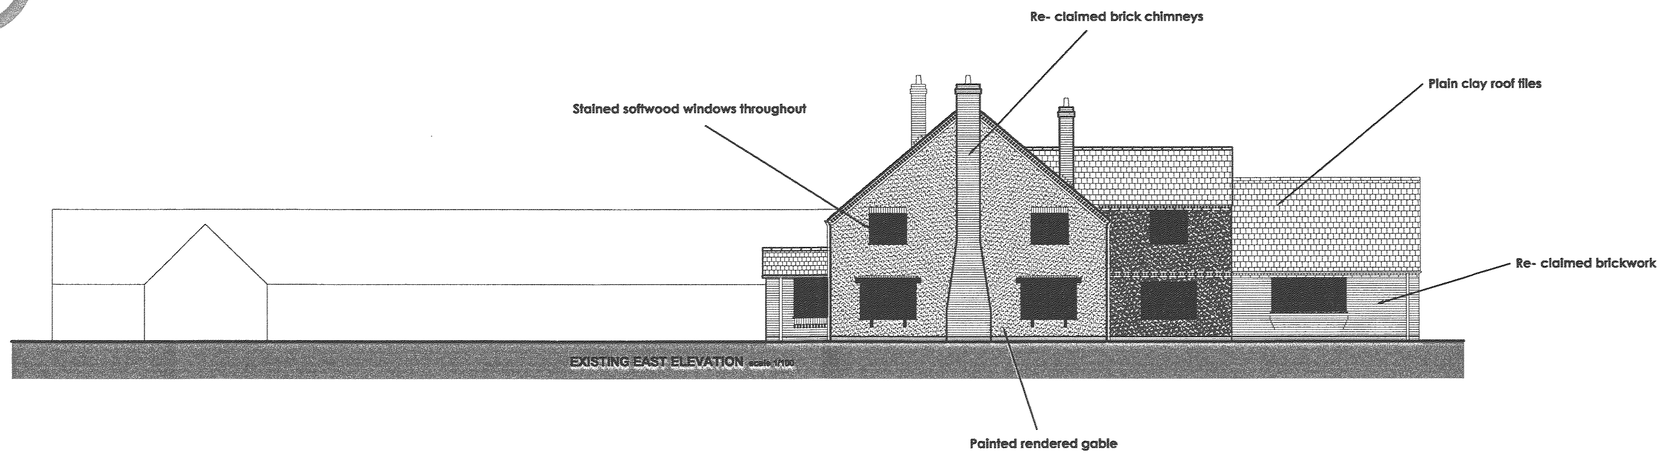

EXISTING EAST ELEVATION scale 1/100

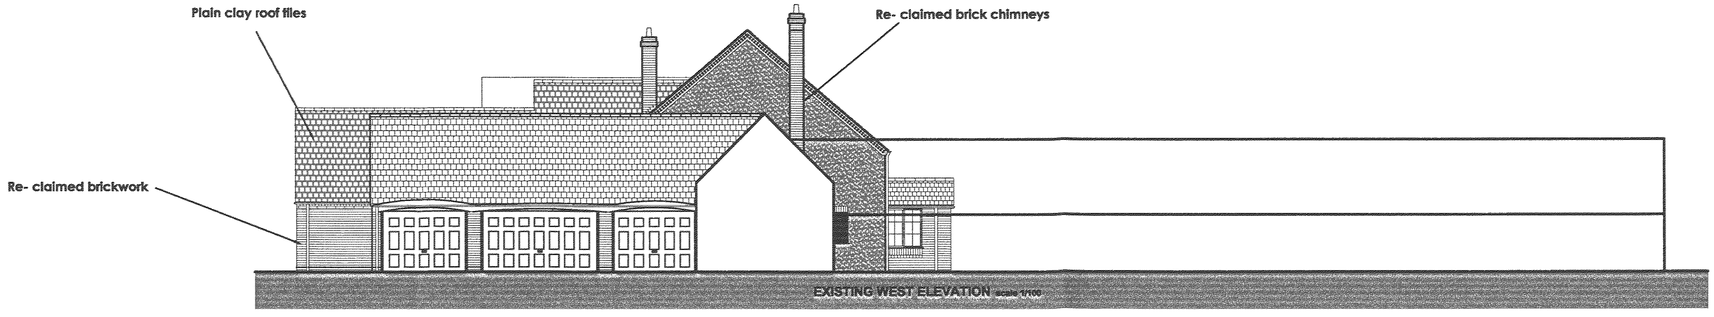

EXISTING WEST ELEVATION scale 1/100

THIS DRAWING
1. Is the copyright of Brock Charles Ltd.
2. Must be related to other drawings and the specification.
3. Must not be scaled, figured dimensions only are to be used.
4. Must not be used for land transfer purposes.

Revisions
A)

CHARTERED ARCHITECTS DESIGNERS PLANNERS

DEVELOPMENT SERVICES
19 MAY 2008
RECEIVED

Drawn By	Scale 1/500 & 1/100
A.C.F	Date MAY 2008

Project
Dadlington House farm, Shenton Lane, Dadlington, Hinkley, Leicestershire.

Client
Mr & Mrs Tarver

Title
SITE PLAN & EXISTING ELEVATIONS

Job No	Drawing No
TAR-001	003

Brock Charles Limited

The Old School House
Arrow
Alcester
Warwickshire B49 5PJ

Tel: 01789 765099
Fax: 01789 765099

Company Registration Number: 5537236