
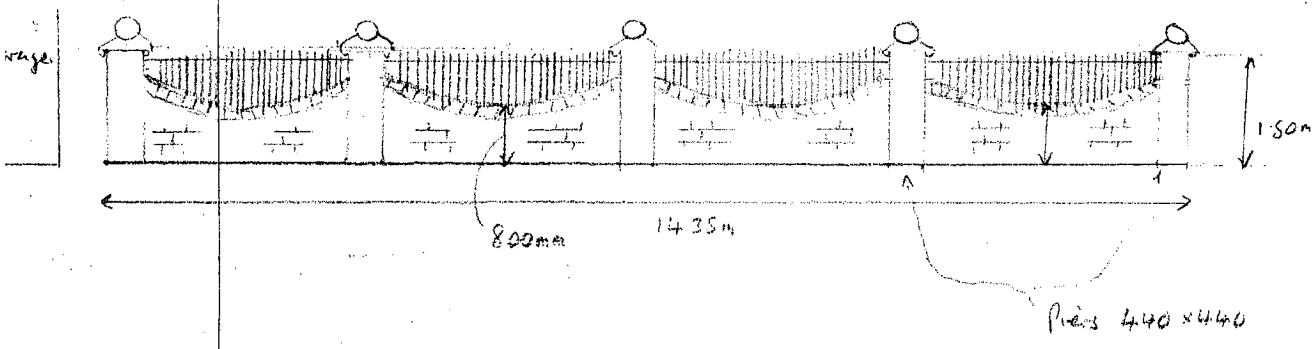


SIDE ELEVATION 1:100.

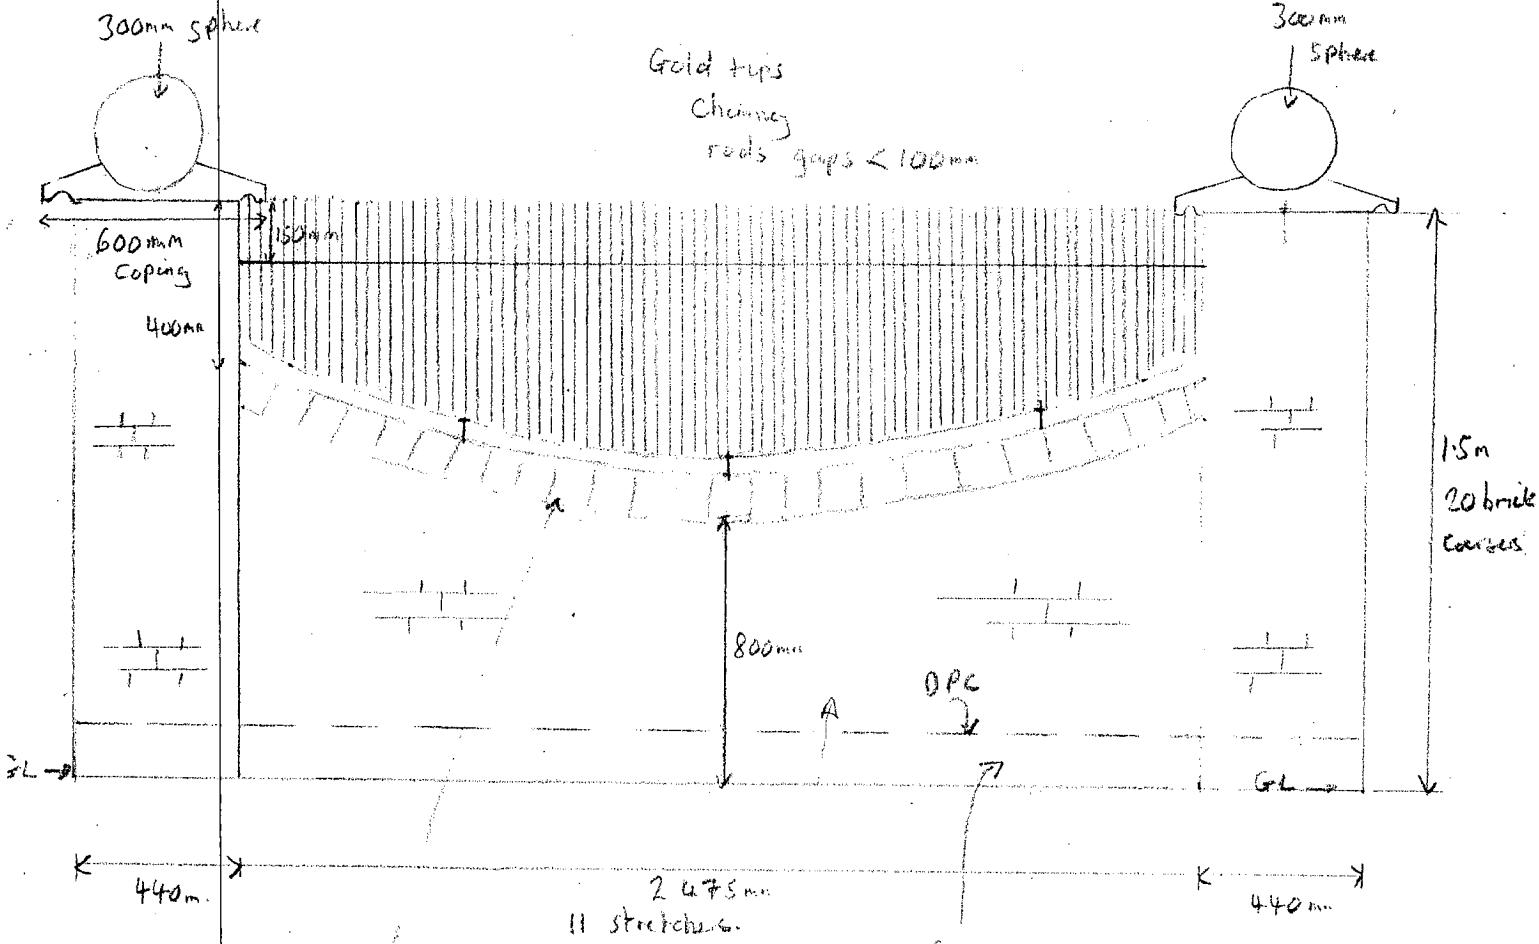

Bullnosed blue bricks

Red Engineering brick 150mm dpc

Facing bricks to match house.

SECTION 1 : 20.

DEVELOPMENT SERVICES
3 MAR 2009
RECEIVED