PLAN REFERRED TO

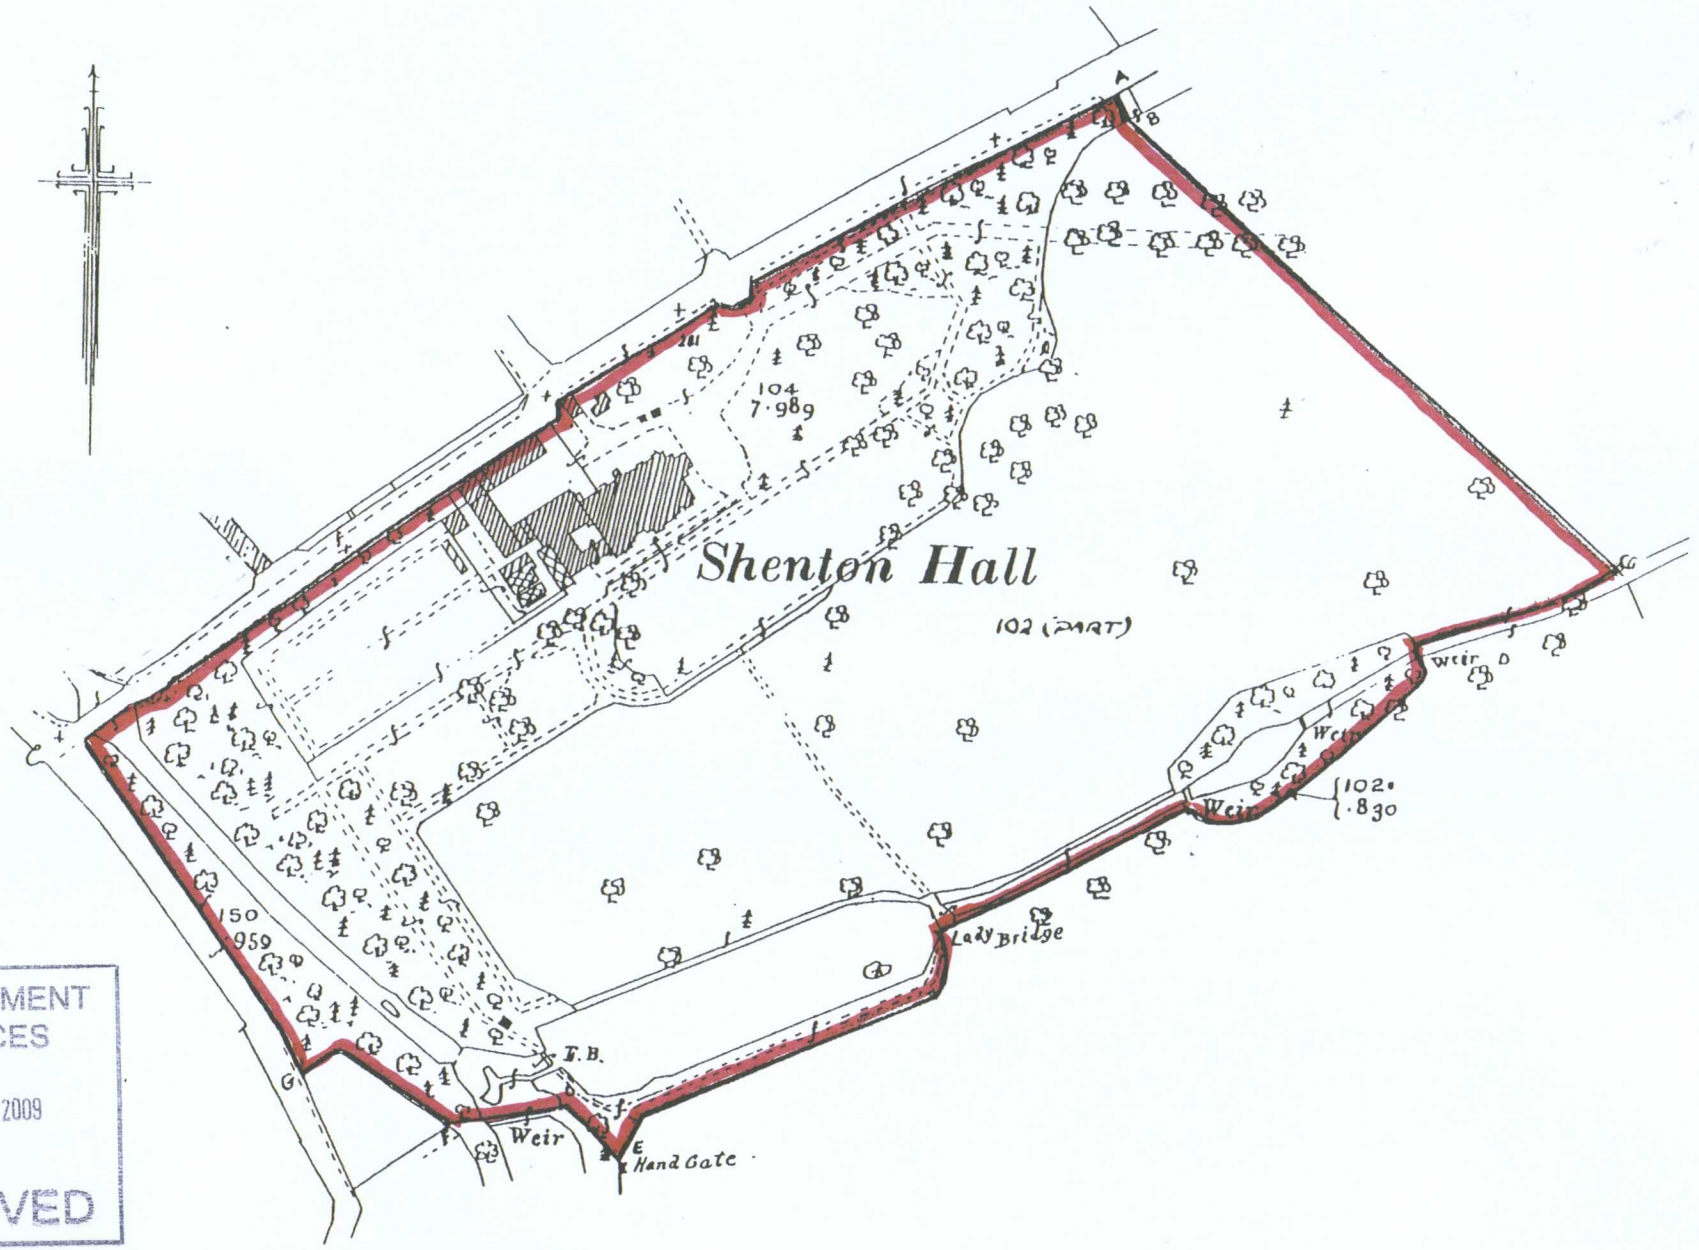

DEVELOPMENT SERVICES
3 MAR 2009
RECEIVED

Scale 1:2500