


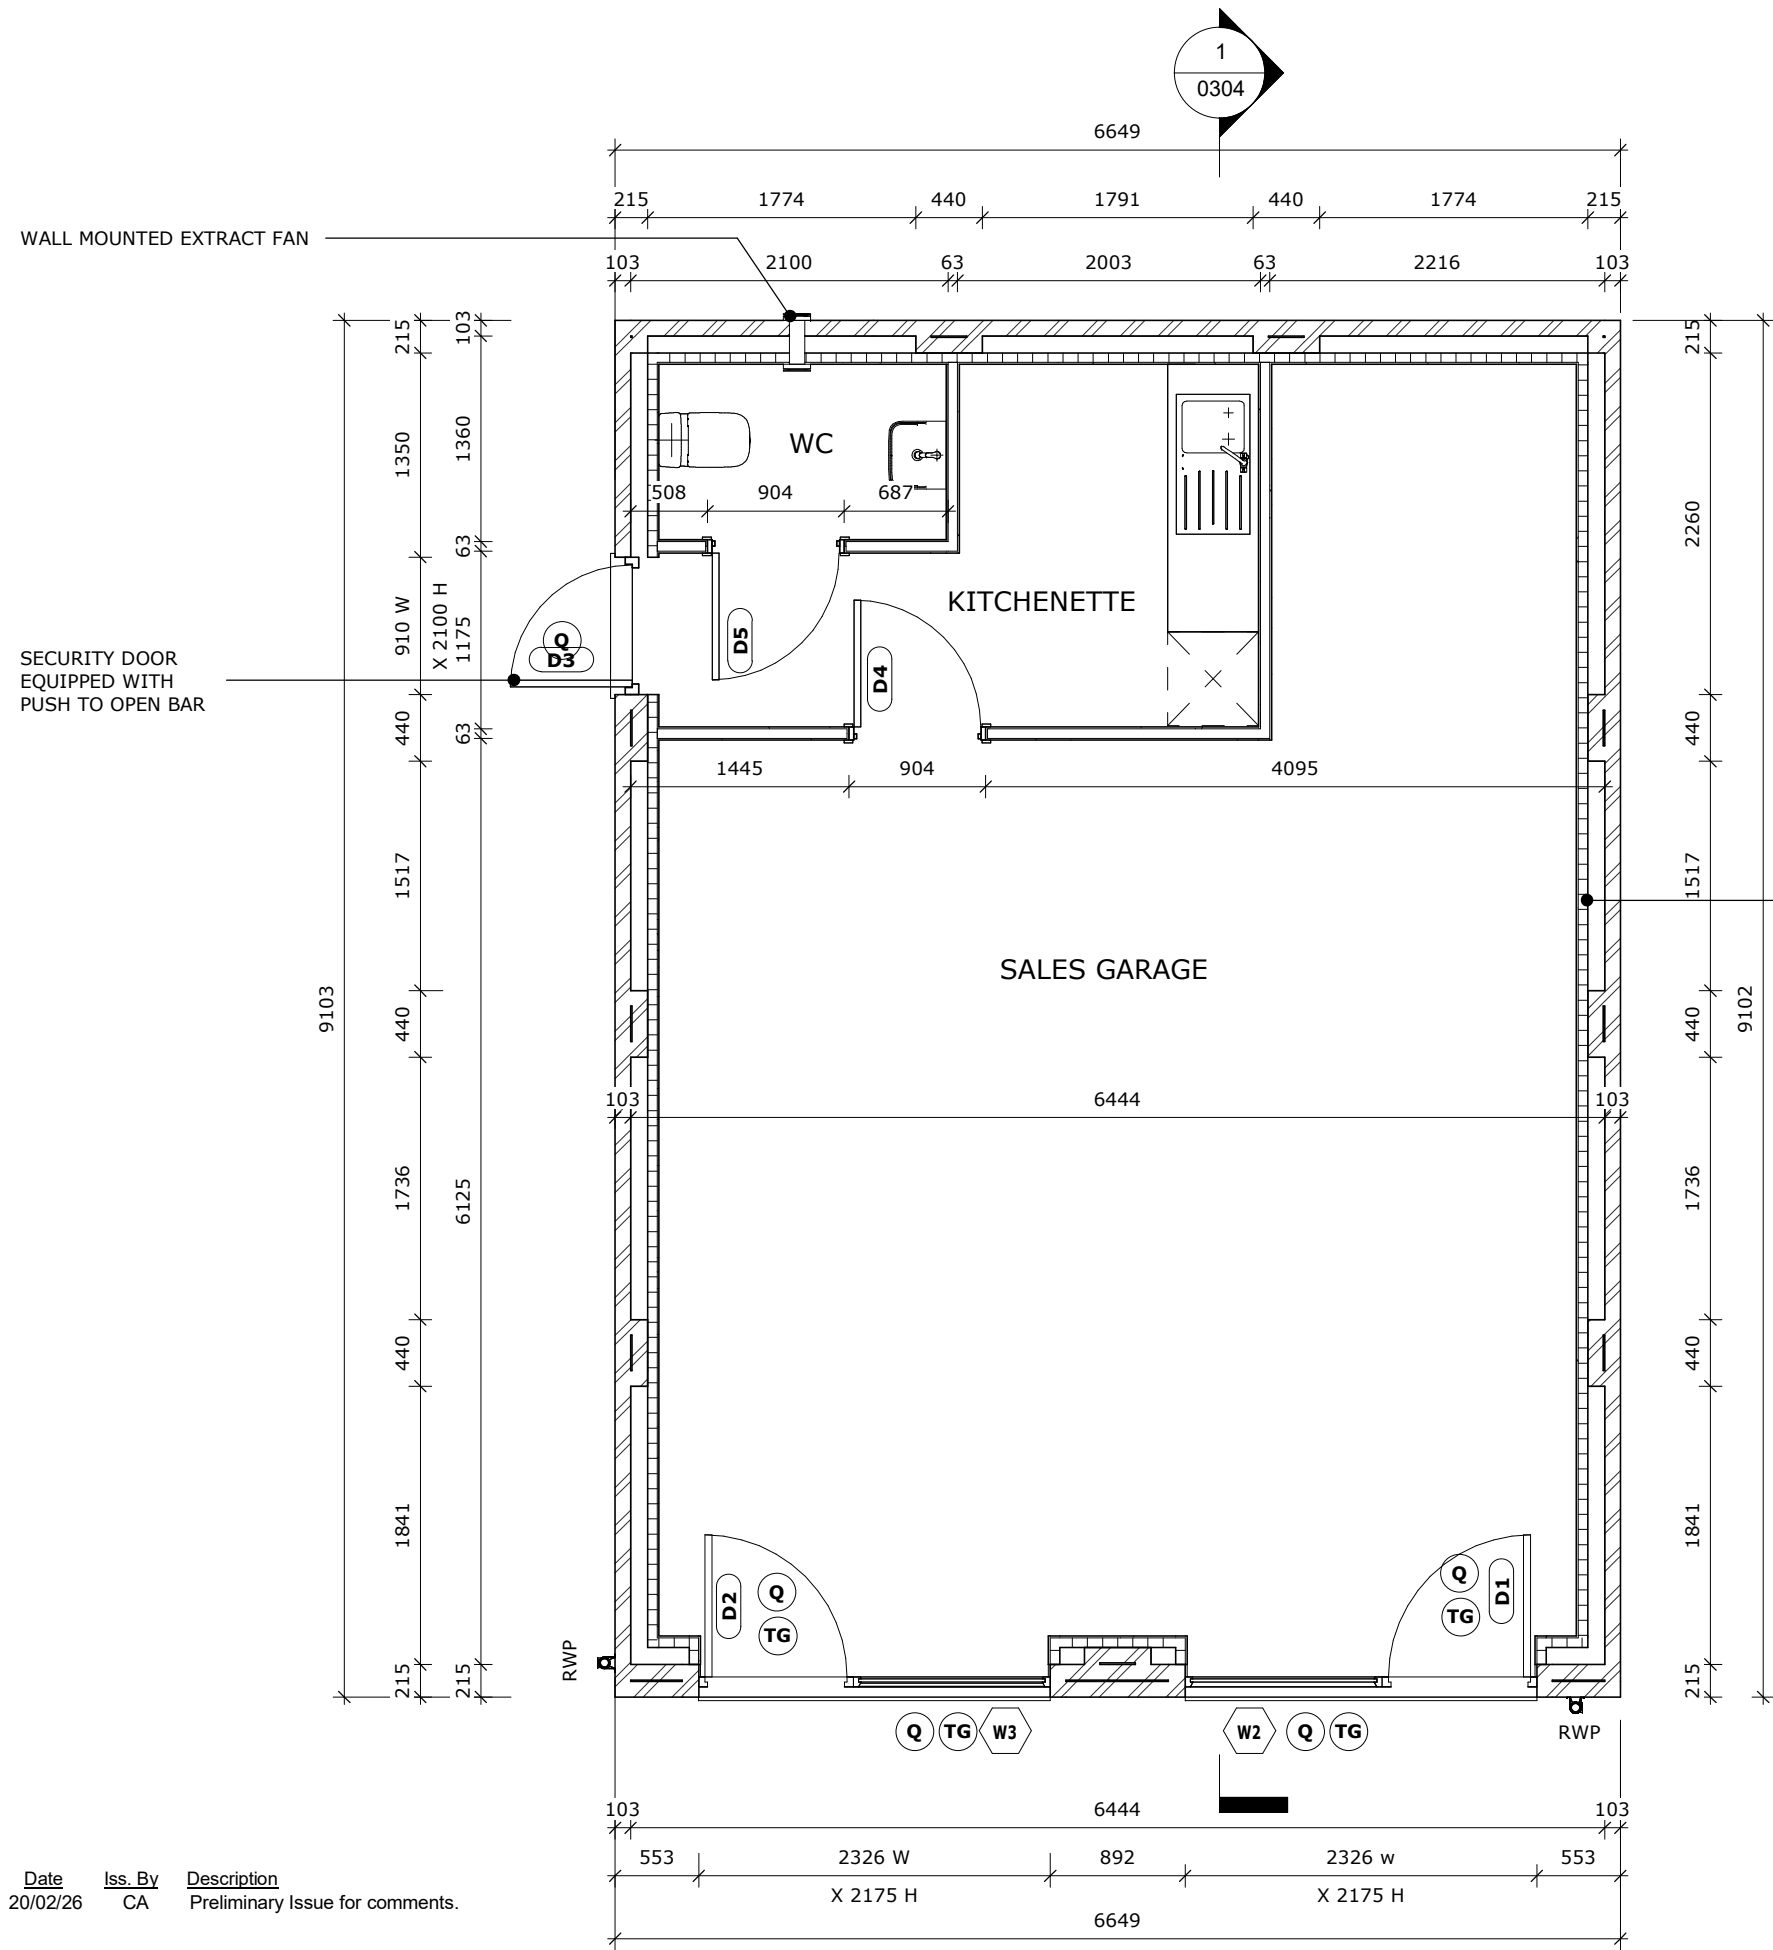

WALL LEGEND

- DENOTES 102.5MM THICK SINGLE LEAF BRICKWORK
- TWO SINGLE LEAVES OF 102.5MM BRICKWORK TO CREATE PIER. OVERALL THICKNESS 215MM.
- DENOTES 88MM THICK NON-LOADBEARING PARTITION WALL:
 - 12.5MM GYPROC WALLBOARD WITH NOMINAL SKIM FINISH.
 - 63MM X 38MM TIMBER STUDWORK AT 600MM CTRS.
 - 12.5MM GYPROC WALLBOARD WITH NOMINAL SKIM FINISH.
- CLOAK TO SUBSTITUTE WALLBOARD WITH 12.5MM GYPROC MOISTURE RESISTANT BOARD FOR METAL AND TIMBER STUDS (GREY HATCH).

BRICK PIERS DESIGN TBC BY
STRUCTURAL ENGINEER. STRUCTURAL
ENGINEER TO ALLOW FOR REVERTING
BACK TO A DOUBLE GARAGE.

INTERNAL INSULATED WALL AS PER VISTRY
STANDARD SPEC FOR SALES GARAGE SCENARIO

Rev	Date	Iss. By	Description
P01	20/02/26	CA	Preliminary Issue for comments.

GROUND FLOOR PLAN

scale

1 : 50

housetype

Sales Garage

suitability

For Information

project

25083

originator

- SGP

volume

- GAR_SA

level

- GF

type

- D2

role

- A

Class

- AS

number

- 0201

site

Hinckley, Stoke Road

plot numbers

description

Ground Floor Plan

revision

P01

Vistry Group

Sales Garage

Vistry
Group

Sales Garage