

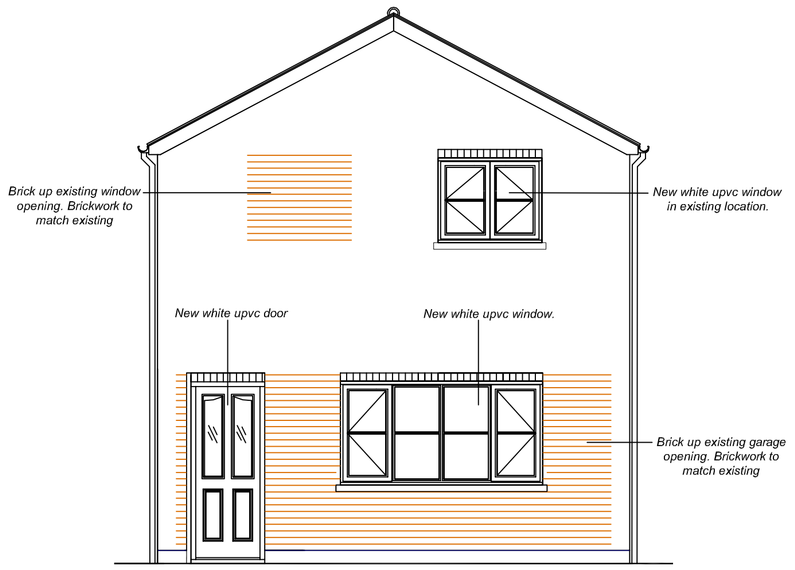



Front Elevation

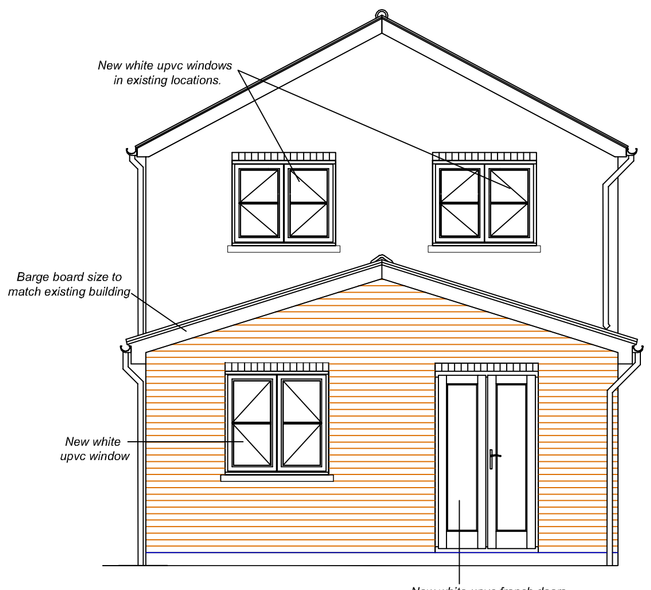


Rear Elevation

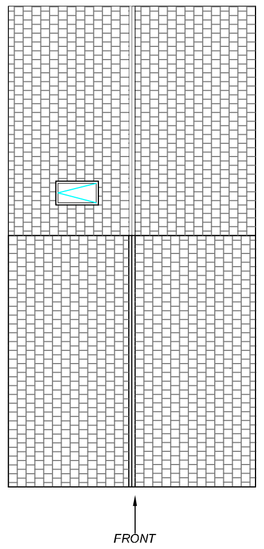


Roof Plan @ 1:100

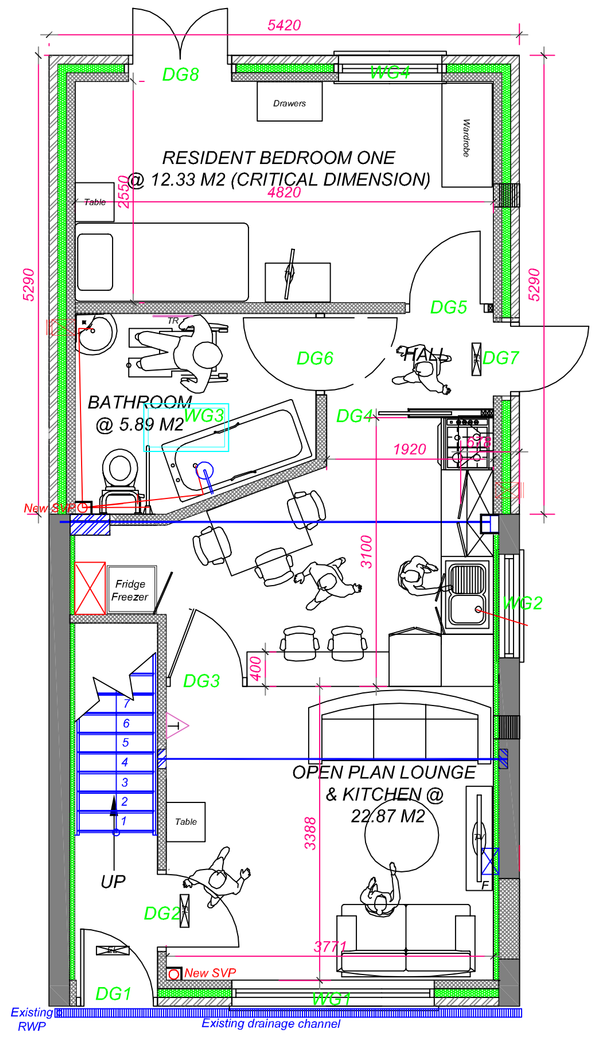


Ground Floor Plan

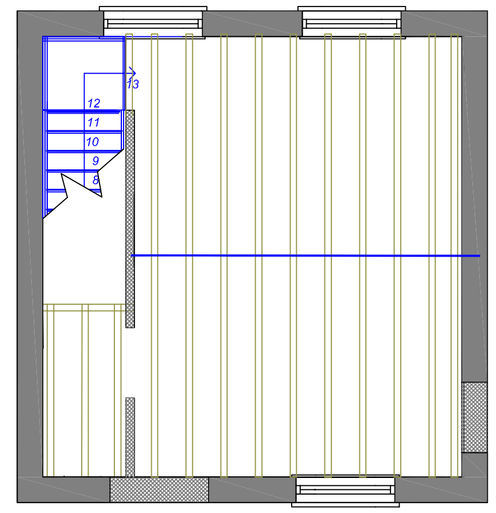


First Floor Proposed Joist Trimming Layout

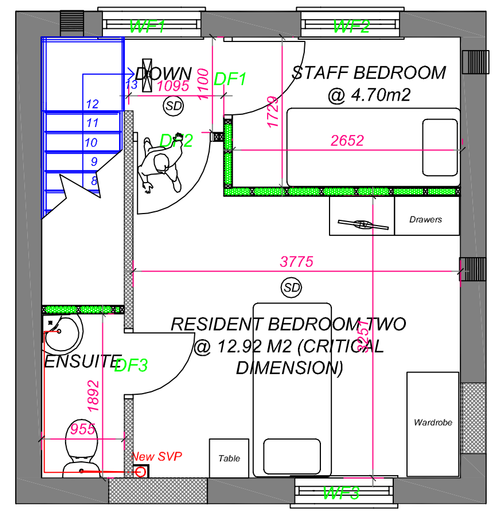


First Floor Plan

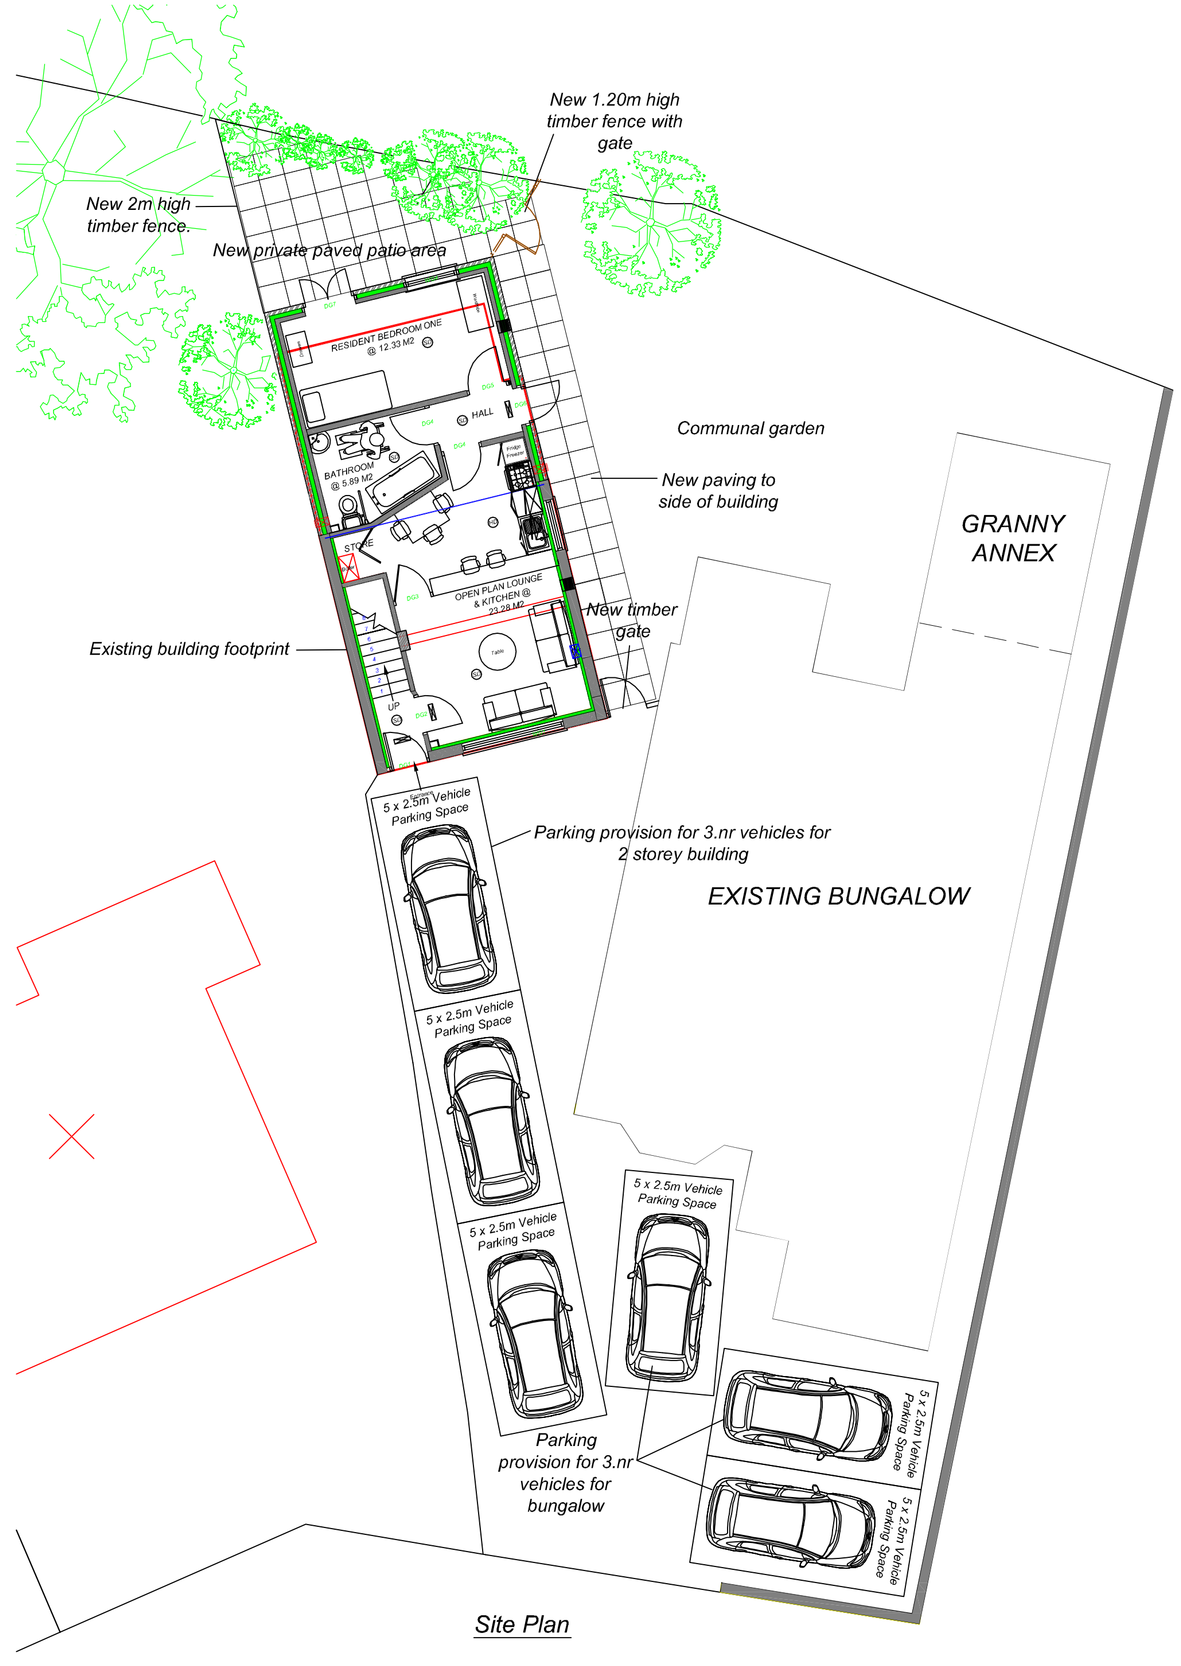

Site Plan

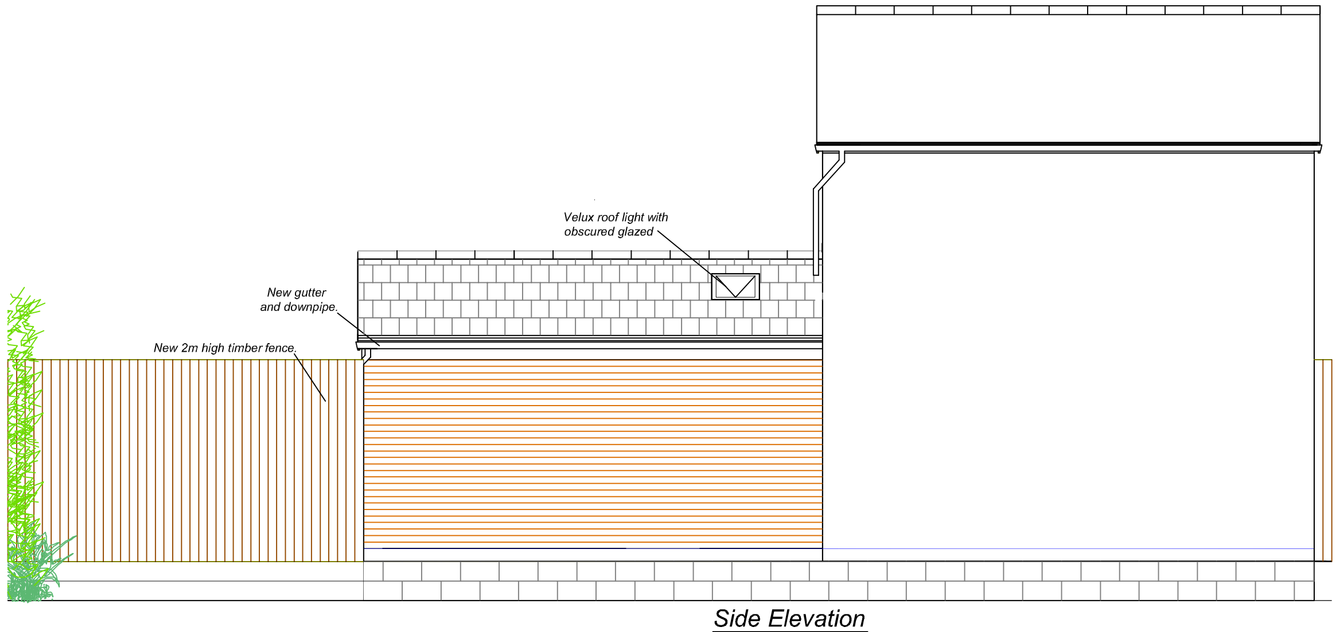

Side Elevation

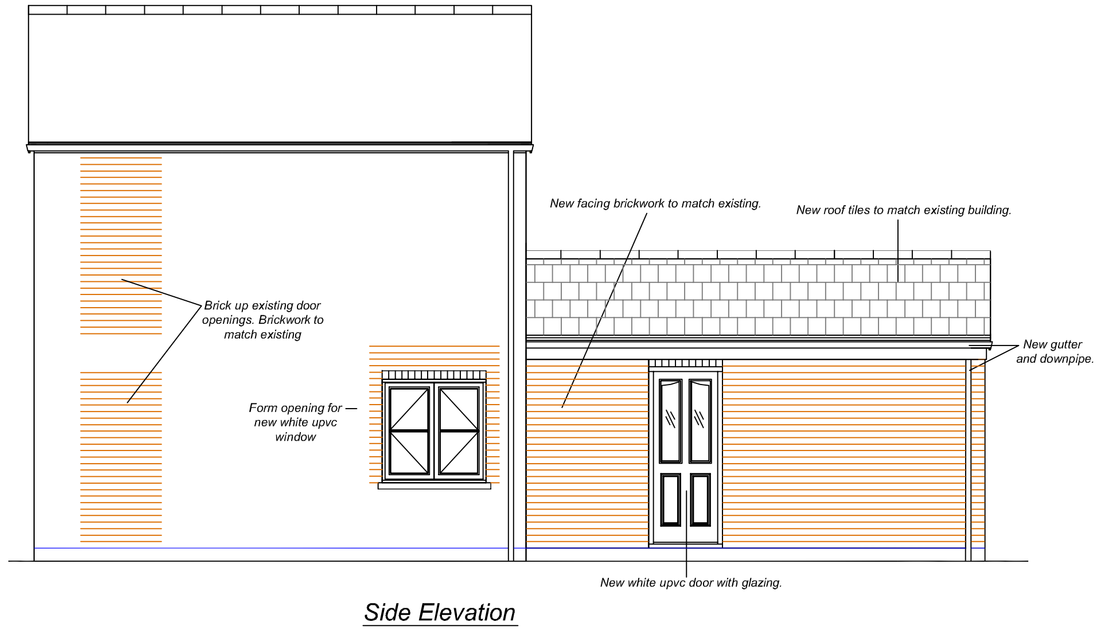

Side Elevation

Rev K: West boundary amended to existing position on site.	15.07.2011
Rev J: Existing trees added.	14.07.2011
Rev I: Amendments as follows; Bathroom window ommited and velux roof light added, ground level added on adjoining neighbour side, level access added, structural detail added/amended following receipt of Stuctural Engineer's calculations and drawing.	08.07.2011
Rev H: Staircase design and size amended. Ensuite partition changed to blockwork and DF3 door location changed.	20.05.2010
Rev G: WF1, WF2 & WF3 window heights amended. Hall partition changed to blockwork. New paving added to side of building.	19.05.2010
Rev F: First floor joist layout added.	18.05.2010
Rev E: Minor amends made prior to tender.	12.05.2010
Rev D: Plans and elevations amended for building regulations application.	29.12.2010
Rev C: Existing bungalow floor layout amended	29.12.2010
Rev B: Granny annex added to existing bungalow floor plan	17.12.2010
Rev A: Parking provision amended	16.11.2010

Client: Skills For Living Leicestershire Ltd		Revision: K
Site Address: 12 Trinity Vicarage Road, Hinckley, Leics		
Drawing Title: Proposed Plans and Elevations		
Date: 18.11.2010	Scale: 1:50 & 1:100 @a1 AutoCAD	Dwg No: 1483/02

ADM Surveyors Limited
Building Surveying Services
3a The Parade, Needham Avenue,
Glen Parva, Leicester, LE2 9JW
Tel: 0116 2775527 Fax: 0116 2779529
Email: office@admsurveyors.co.uk