

DETAIL PLANNING DRAWING

ARDEN VIEW - SIBSON ROAD - SHEEPY PARVA

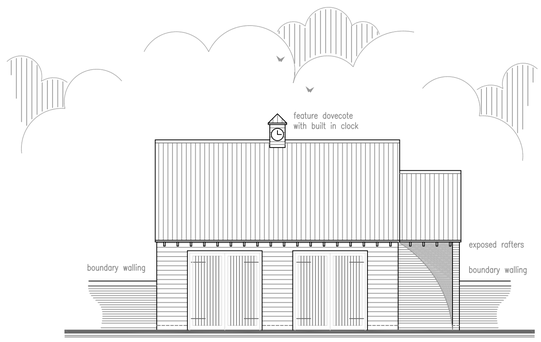


Front Elevation
Scale 1:100

timber ledged and
braced garage doors

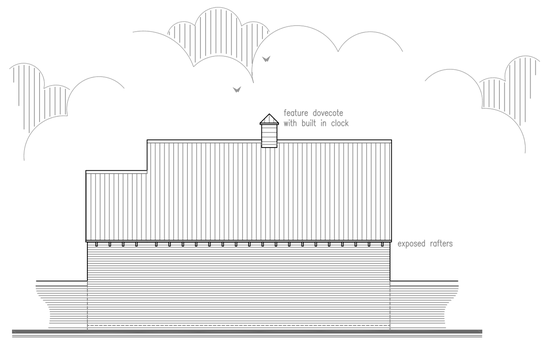


Rear Elevation
Scale 1:100


brickwork to rear keyed
into to boundary walling
to create boundary line

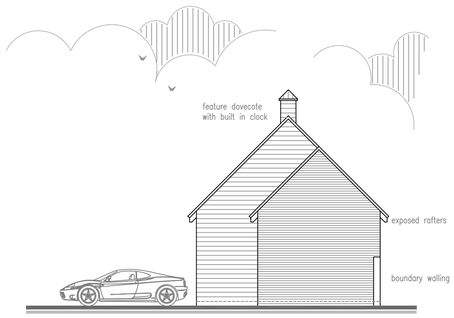

Side Elevation
Scale 1:100

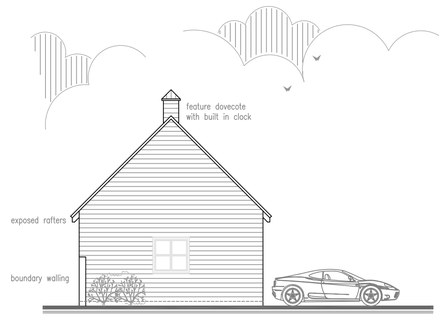

Side Elevation
Scale 1:100

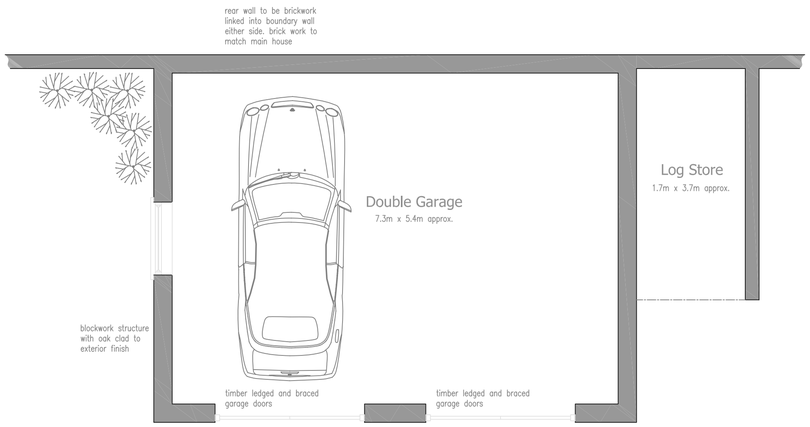

Ground Floor Plan - Garage
Scale 1:50

Drawing Notes:

This drawing is to be read in conjunction with Proposed Detail Planning Drawing 09.023.03 & 04

All drawings are copyright of Bespoke Design

Materials Schedule - Main House

Walls:
Red facing brickwork, reclaimed style or similar

Roof:
Rosemary blue roof tiles and matching ridge tiles

Windows & Doors:
Heritage green painted windows and door frames
Oak doors

Rainwater Goods:
Black Upvc or Zinc

Materials Schedule - Garaging

Walls:
Mixture of red facing brickwork to match main house and oak cladding

Roof:
Rosemary blue roof tiles and matching ridge tiles

Windows & Doors:
Heritage green painted windows and door frames
Oak doors

Rainwater Goods:
Black Upvc or Zinc

Revisions:

No.	Description	Date

BESPOKE DESIGN

Project
Arden View
Sibson Road
Sheepy Parva
Nr Atherstone

Drawing Title
Proposed Planning Drawing
Elevations & Floor Plans - Garaging

Client
Zyox Limited

Drawing No.
09.023.05

Date
January 2009

Drawn by
T.P.

Checked by
T.P.

Drawing Scale
1:100

The Hayloft, Ratcliffe Lane, Sheepy Magna
Nr Atherstone, Warwickshire, CV9 3QZ
Tel: 07989 575 028
www.designsbybespoke.co.uk