

front

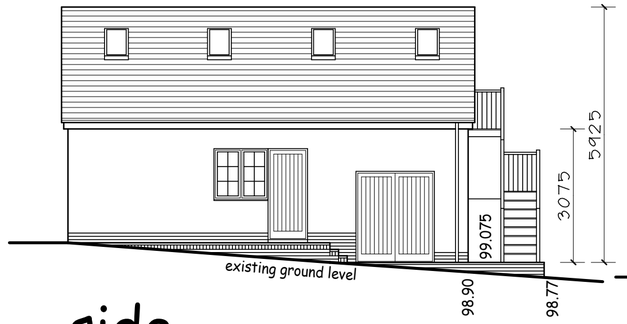

side

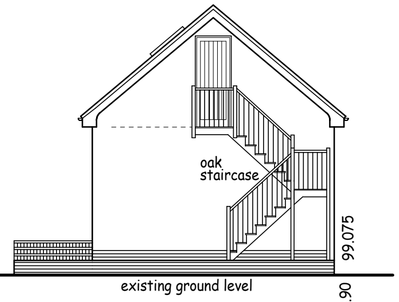

rear

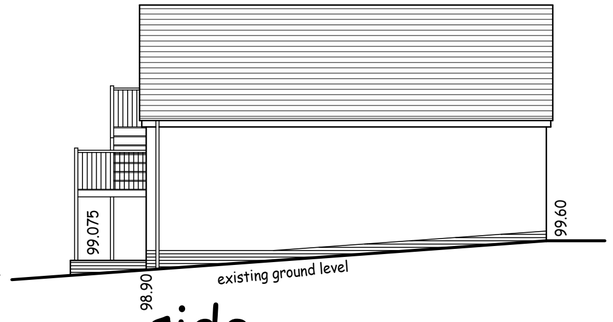

side

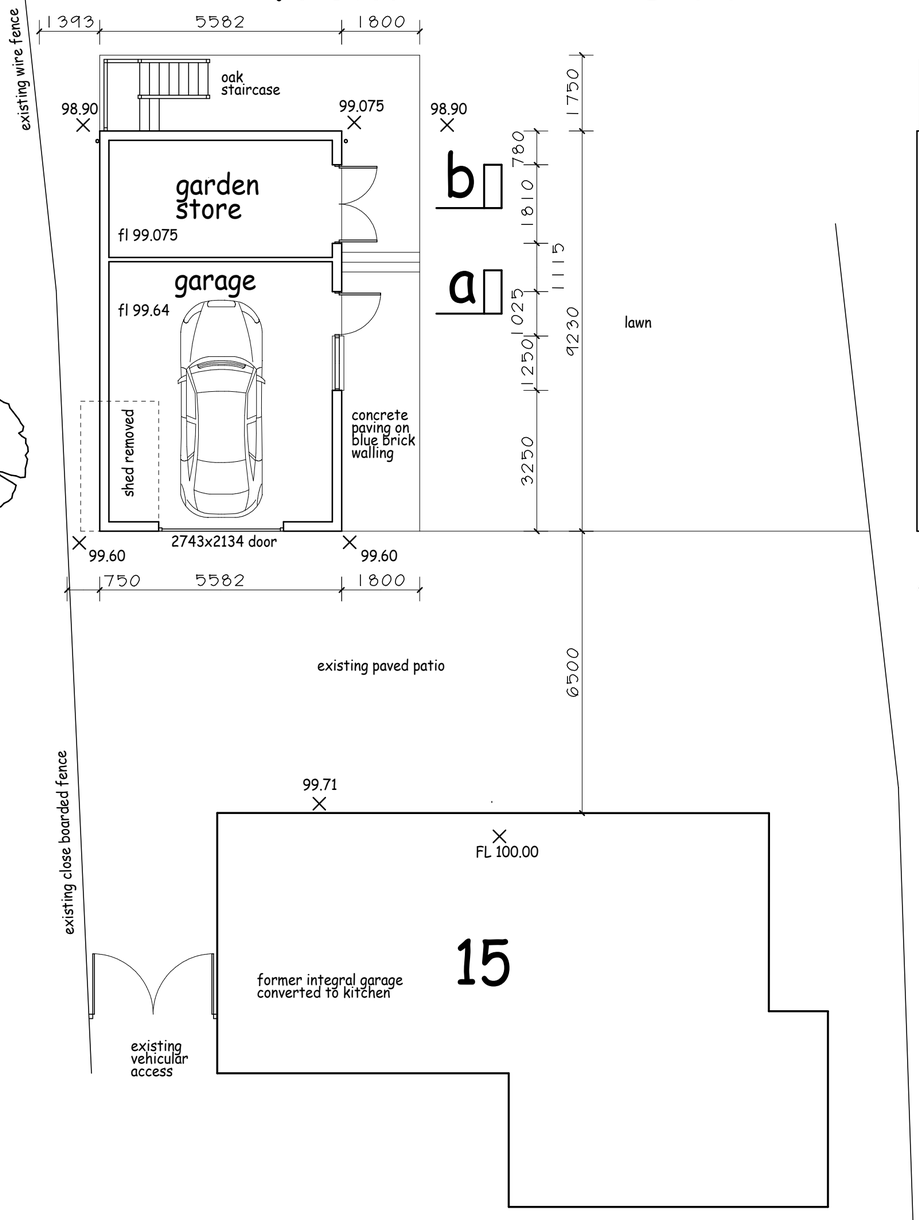

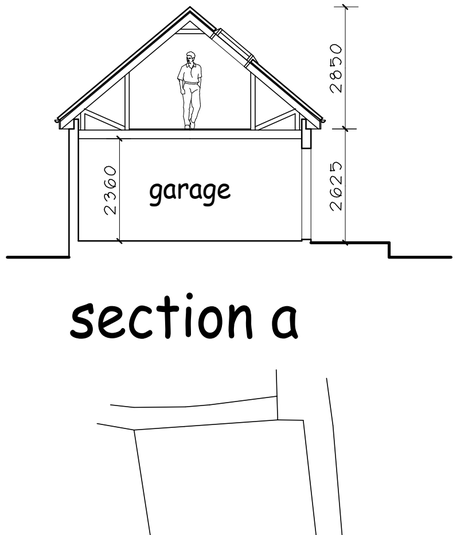

first floor

section a

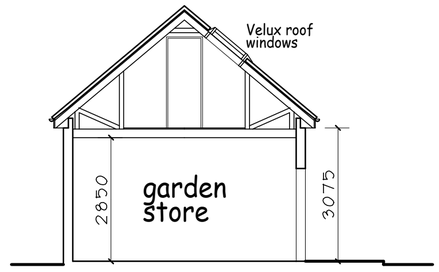

section b

EXTERNAL FINISHES

Welsh slate roof

White finish pvcu eaves, black gutters and downpipes

White painted timber doors and window, white finish garage door

White finish rendered walls

Bluebrick plinth

All to match existing house

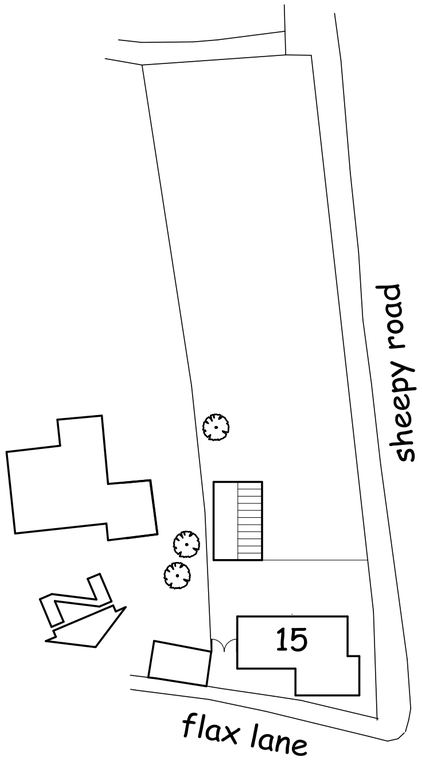

block plan
1:500

This drawing and the works and concepts depicted are the copyright of The Redfern Kirton Partnership and may not be reproduced or made use of without express written consent.
All heights, levels, sizes and dimensions must be checked on site before work or manufacture commences. Do not scale from this drawing.
Any discrepancies must be reported to The Redfern Kirton Partnership.
This drawing must be read in conjunction with any related details prepared by other Consultants or Specialists.

Alterations to 15 Sheepy Road,
Twycross CV9 3PQ
Garage

The Redfern Kirton Partnership
Building Design Consultants
Braemar Court
1311E Melton Road
Syston
Leicester
LE7 2EN
Tel/Fax. 0116 2600602

revisions

drg. no. 1488/4

scale 1:100

date 10/7/09

A2