This drawing and the works and concepts depicted are the copyright of
The Redfern Kirton Partnership and may not be reproduced or made use of
without express written consent.
All heights, levels, sizes and dimensions must be checked on site
before work or manufacture commences.
Any discrepancies must be reported to The Redfern Kirton Partnership.
This drawing must be read in conjunction with any related details
prepared by other Consultants or Specialists.

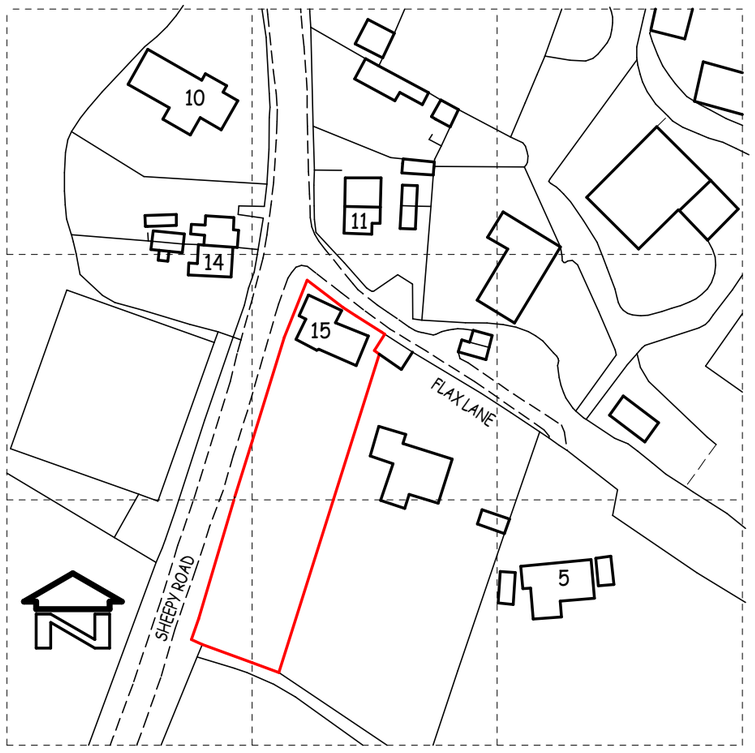

location plan 1:1250

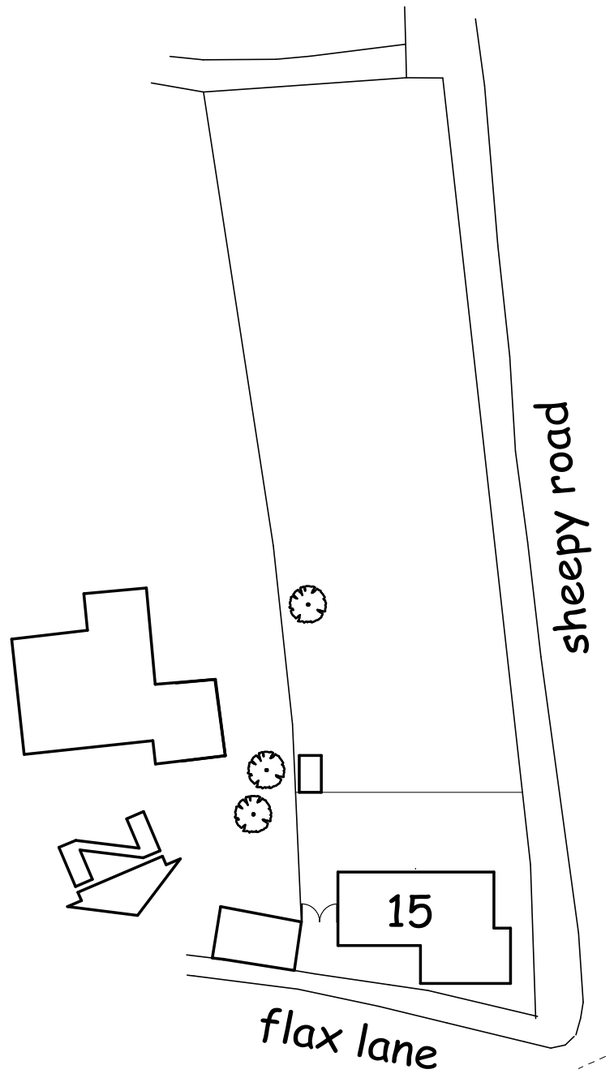

existing
block plan
1:500

Alterations to 15 Sheepy Road,
Twycross CV9 3PQ
Location and Site Plans

The Redfern Kirton Partnership
Building Design Consultants
Braemar Court
1311E Melton Road
Syston
Leicester
LE7 2EN
Tel/Fax. 0116 2600602

drg. no. 1488/5

scale 1:500,1:1250

date 17/7/09

A3