This drawing is the Copyright protected intellectual property of
Kenneth I. Payne - Chartered Architect
and is not to be used or produced in any way without written permission



ROAD ELEVATION

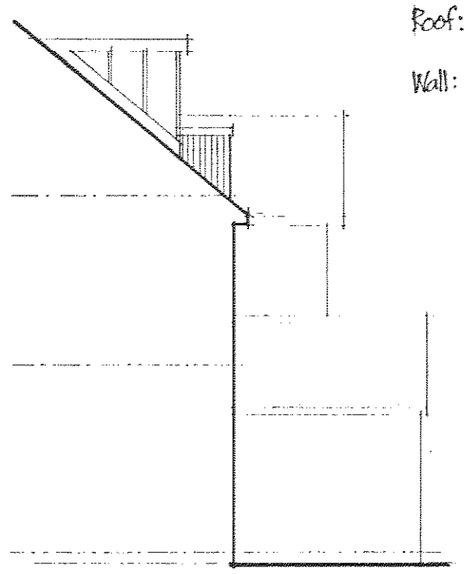

SECTION/ELEVATION TO No. 102

Roof: Plain tiles to match the existing
Wall: Rough cast render to match the existing

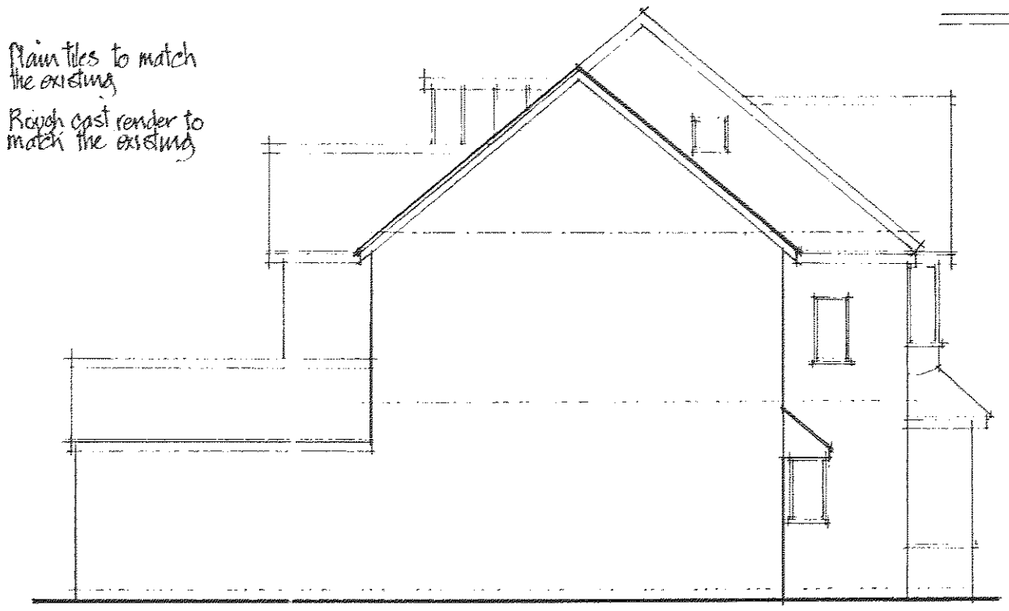

SIDE ELEVATION (BOUNDARY)



REAR, GARDEN ELEVATION

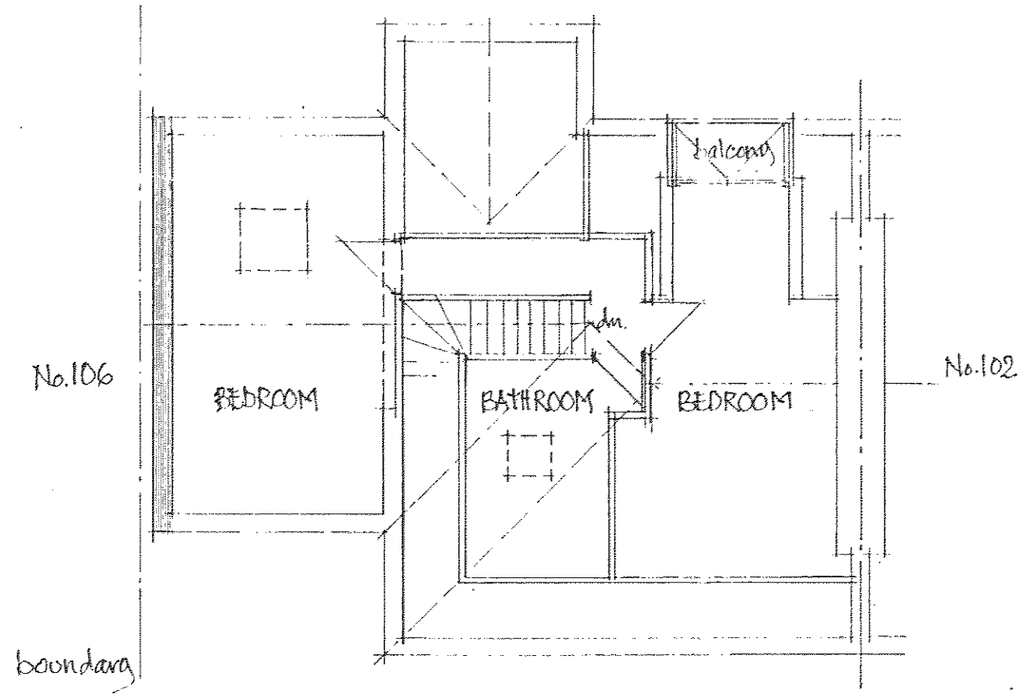

SECOND FLOOR PLAN

DEVELOPMENT SERVICES
RECEIVED
26 FEB 2008

Job: ALTERATIONS TO 104 SHILTON ROAD, BARWELL, LEICS.			Job No. 07:492
Drawing: DESIGN PROPOSALS	Scale 1:100	Date February 2008	Dwg. No. 02 Rev.
	Client MR. & MRS. BOWN		
	Kenneth I Payne D.A., R.I.B.A., F.A.S.I. Chartered Architect 49 CHURCH ROAD, KIRKBY MALLORY, LE9 7QE - 01455 850098		