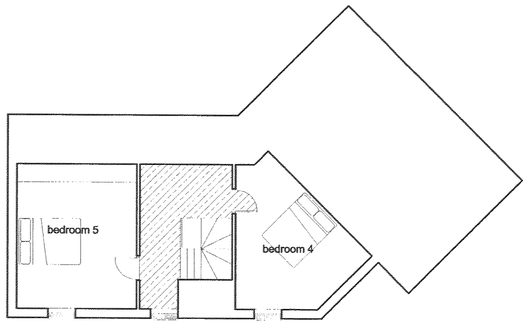

second floor

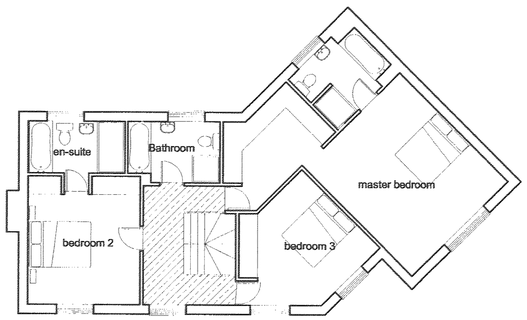

first floor



front elevation



side / rear elevation

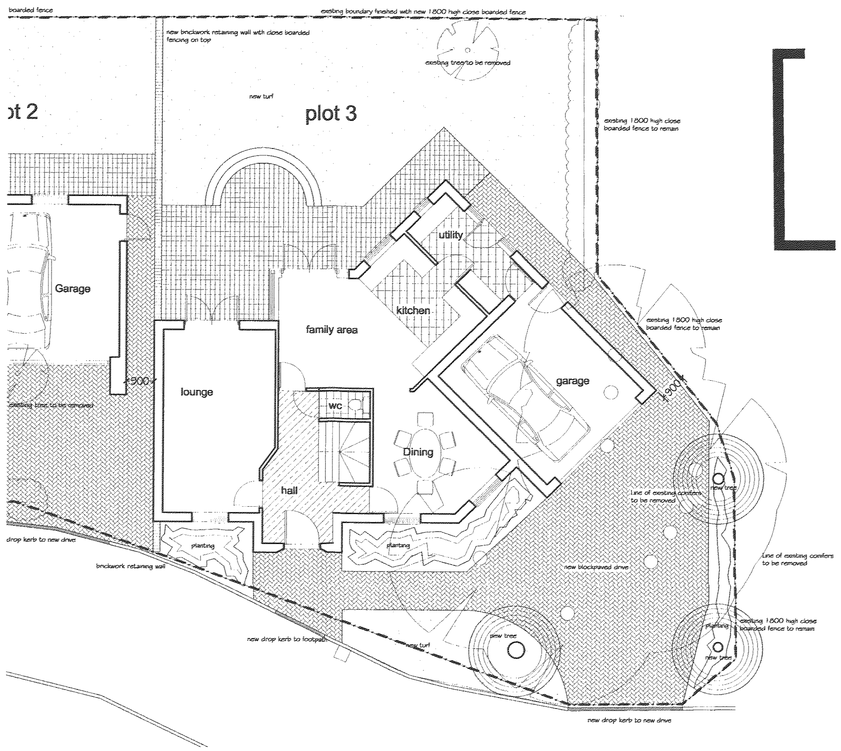



side / rear elevation

notes

This drawing is the copyright of the Architects and may not be reproduced or used except by written permission.

Dimensions must not be scaled from this drawing. The Contractor is to check and verify all building and site dimensions before work is put in hand.

The Contractor is to check and verify with all the Statutory Authorities and the Employer the location and condition of any under ground or overhead services or confirm that none exists prior to work commencing on site.

The Contractor shall comply with enactments regulations and working rules relating to safety health and welfare of work people.

DEVELOPMENT SERVICES
15 APR 2008
RECEIVED

HSSP
ARCHITECTS

HSSP Architects Limited
44 Asfordby Road Melton Mowbray
Leicestershire LE13 OHR
Telephone 01664 563288 Facsimile 01664 503360
E-Mail Info@HSSPArchitects.co.uk Web www.HSSPArchitects.co.uk

project
Proposed Residential Development
23 Bradgate Road
Hinckley
for Westminster Developments

title
Plot 3:Planning

date November 2007
scale 1:200, 1:100
drawn checked
dwg no 6109P-03