


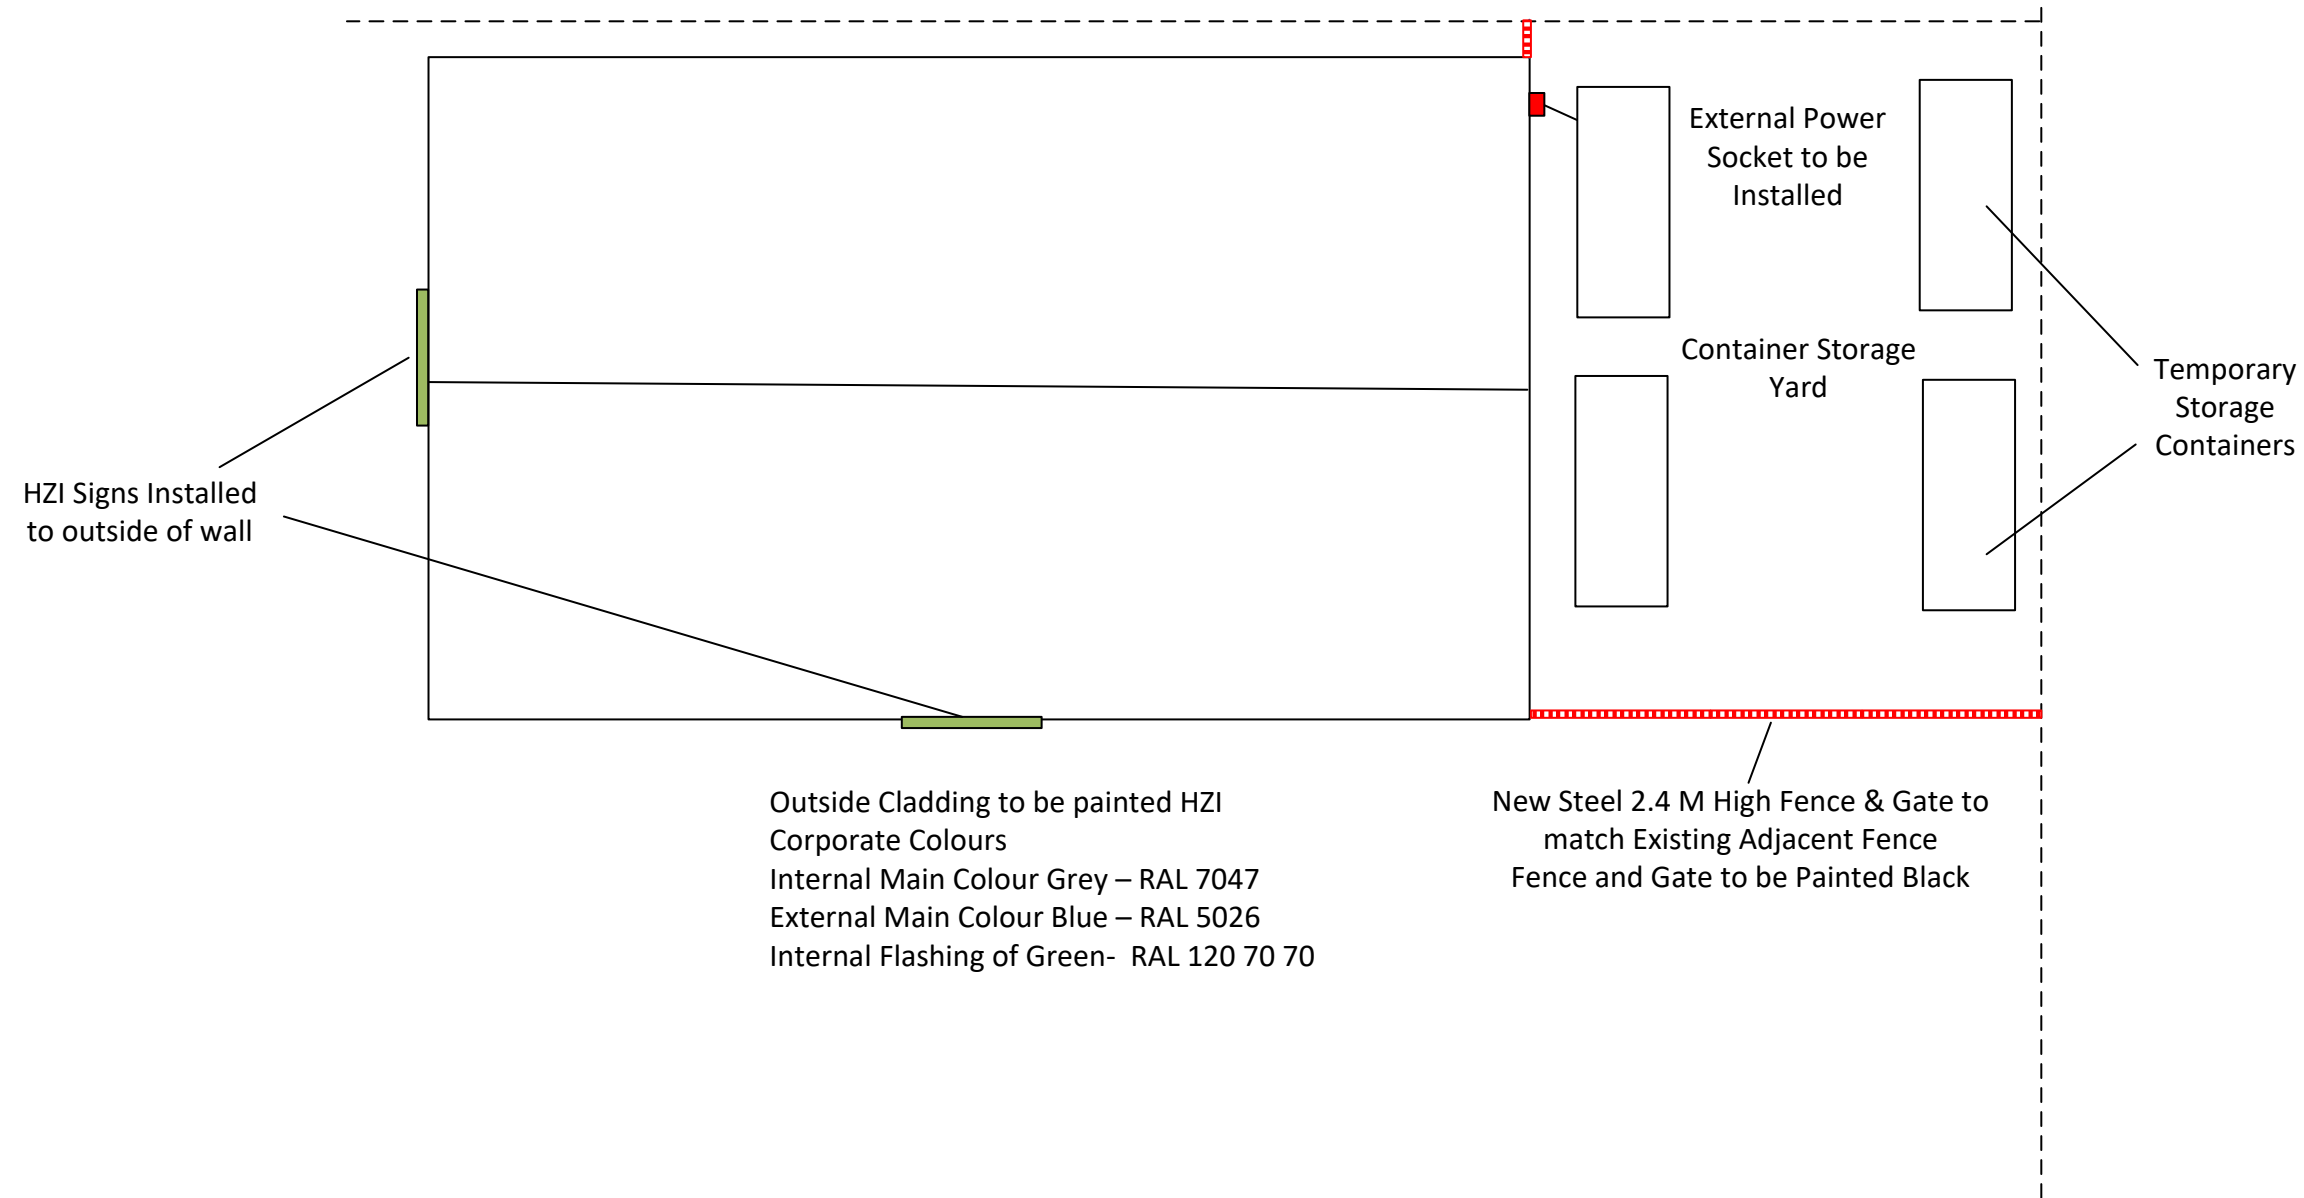

Title : - Airama House Proposed Fenced Storage Area Plan View	Name : Neil Buckland Company : Hitachi Zosen Inova	Date : 19/10/2023	Drawing Number: HZI2023-003
		Revision: 2	Scale 1:100