




Elevation Looking North
East

Fence and Gate to be
Painted Black

New 2.4 M high Fence and
2.4 High x 4 M Width Gate
Mounted at Center of
Fence

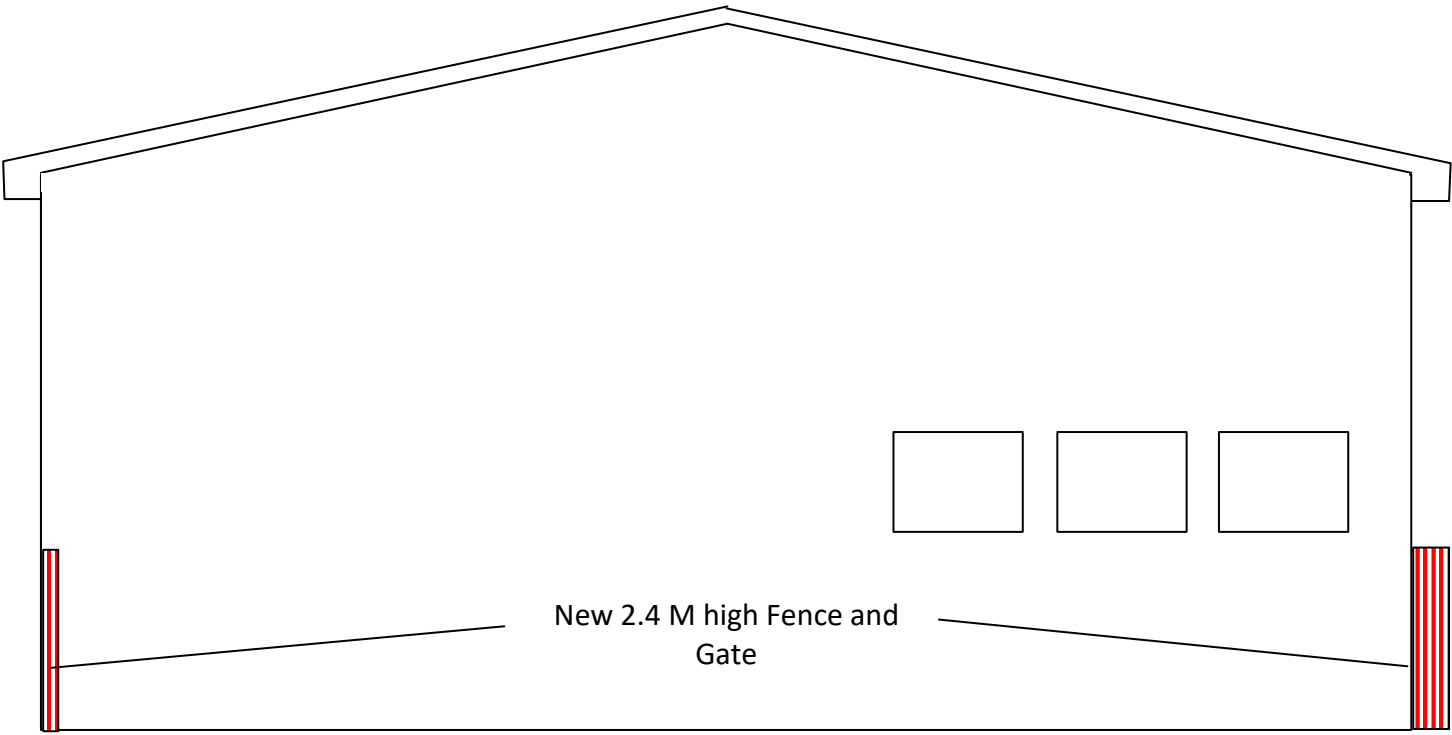

New 2.4 M high Fence and
Gate

Elevation Looking North
West

Title : - Airama House Proposed Fenced Storage Area Elevation Views	Name : Neil Buckland Company : Hitachi Zosen Inova	Date : 30/10/2023	Drawing Number: HZI2023-004
		Revision: 4	Scale 1:100