
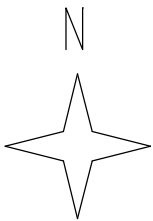


Stanfords VectorMap

6 Eastwoods Road, Hinckley, Leicester, LE10 1LH

REF:SP98373

Plan No 1676/BP

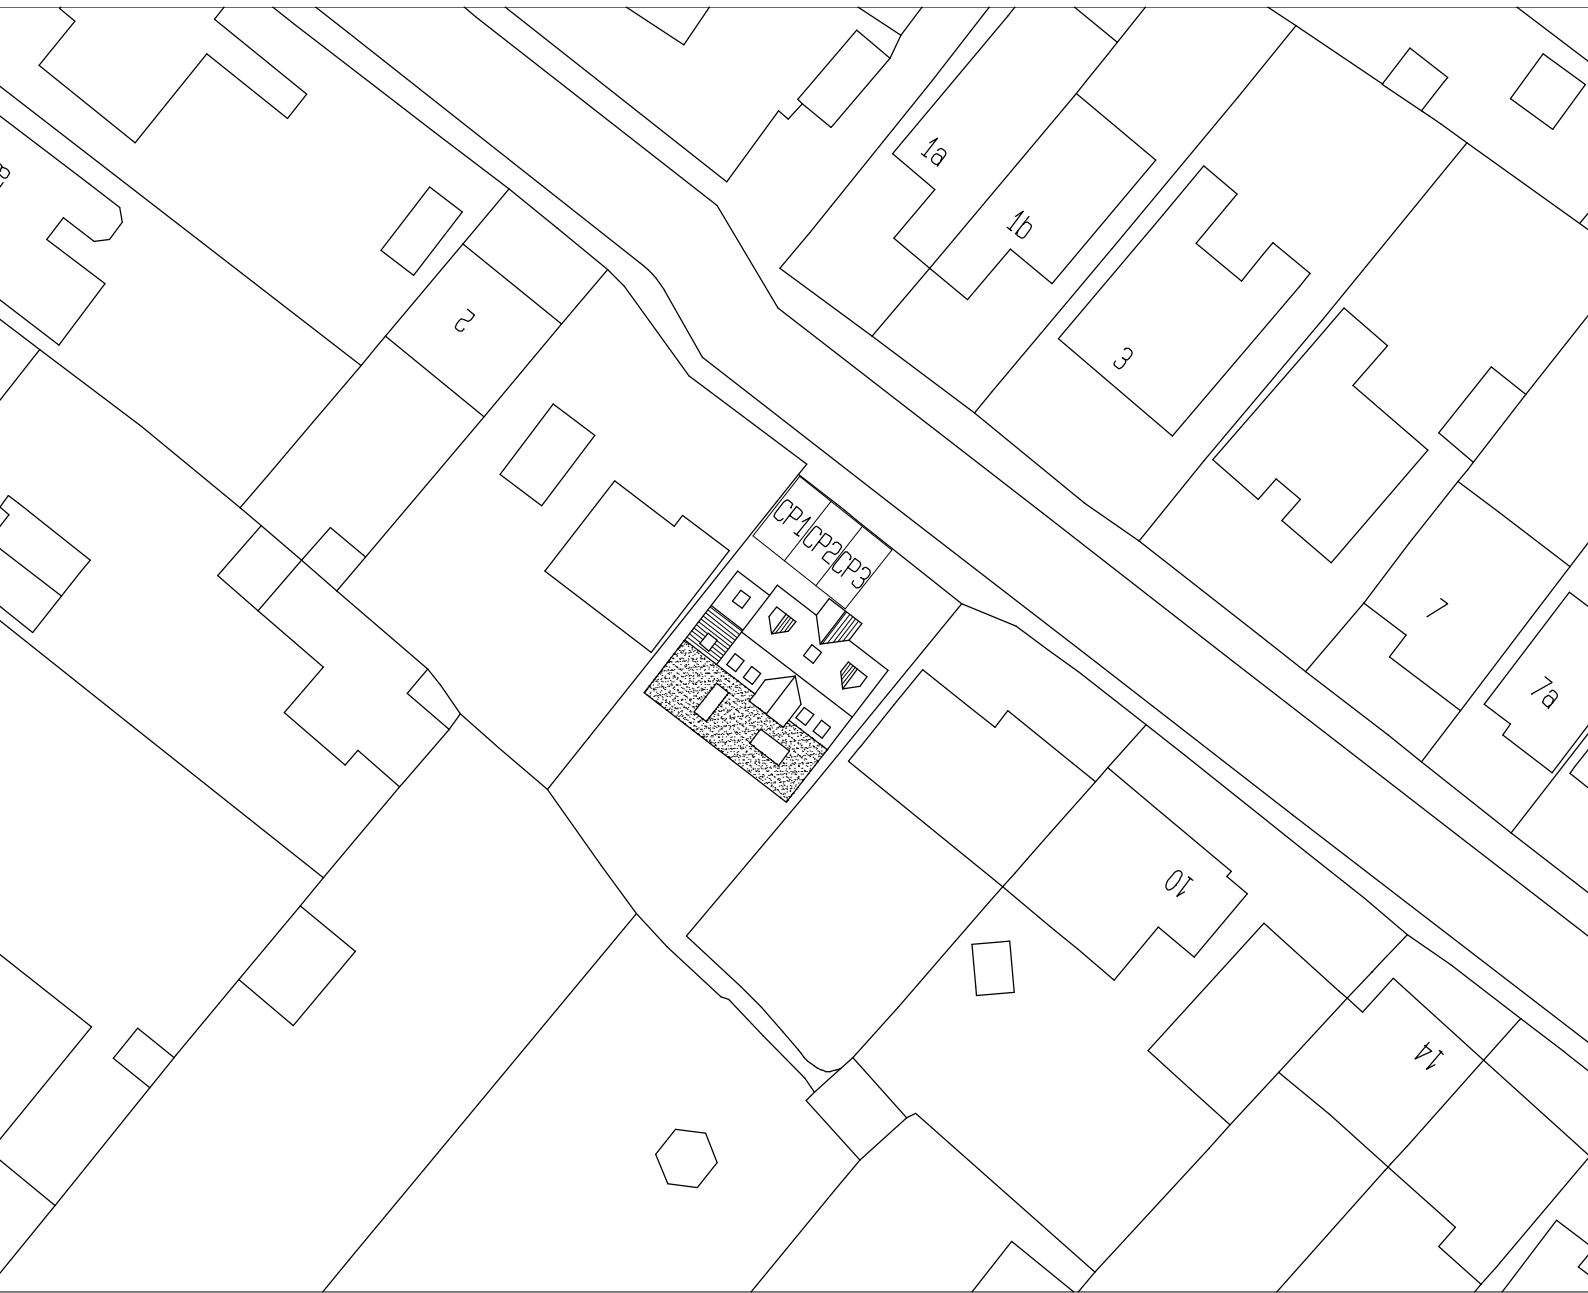

Scale, 1:500
Sheet, A4



© Crown Copyright and database rights 2025 OS 100035409
Reproduction in whole or in part is prohibited
without the prior permission of Ordnance Survey.