
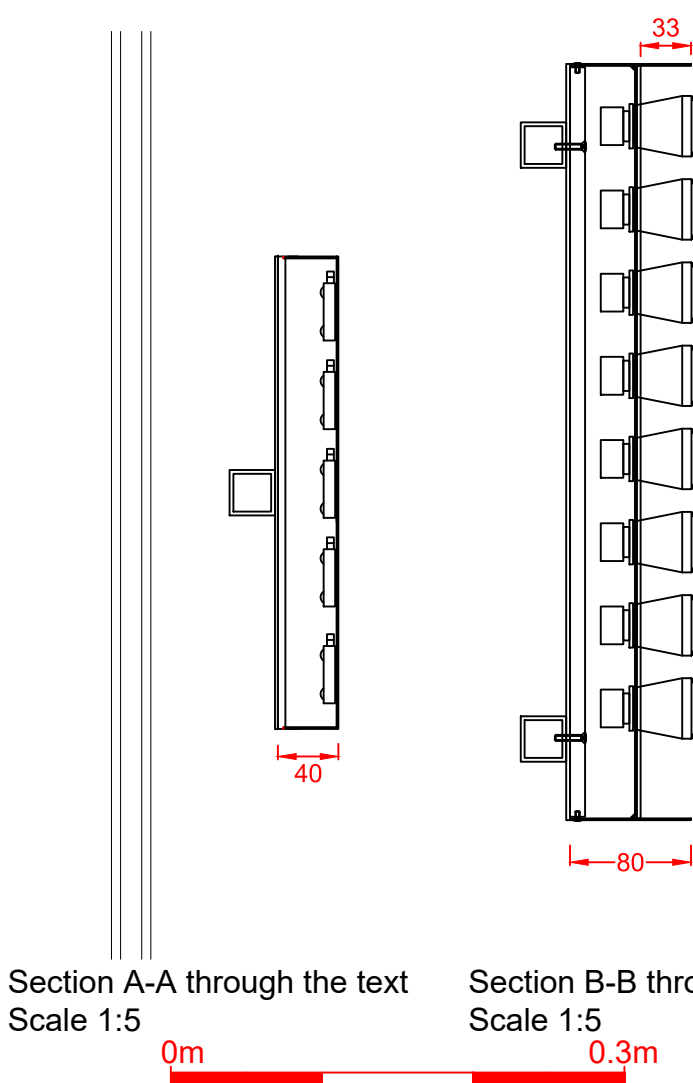




Existing

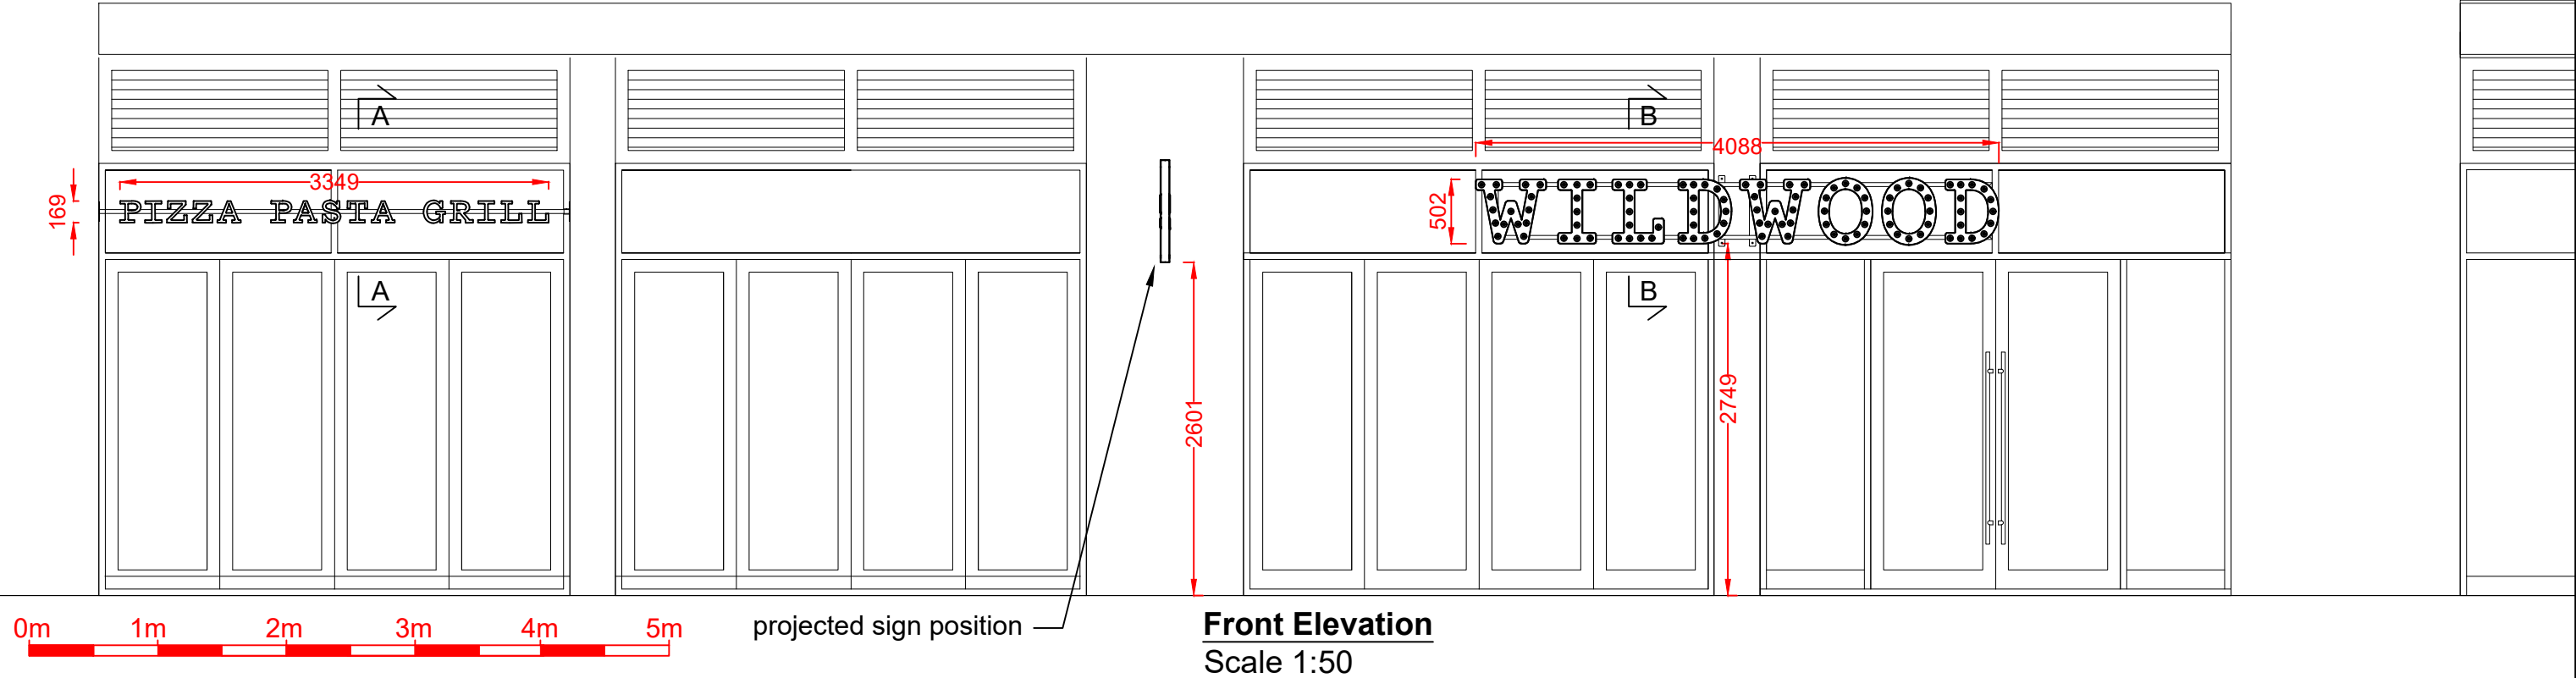

Section A-A
Built-up PIZZA PASTA GRILL text has 1.2mm descaled stainless steel faces and returns which are finished white. Rebated 10mm opal 030 acrylic backs are fixed to a 30x30mm SHS horizontal steel rail which is finished to match the mullions and which screw fixes to the walls at the sides. Backs are fitted with low energy warm white LEDs for halo illumination.

Section B-B
Built-up WILDWOOD text has 1.2mm descaled stainless steel faces and returns with the faces set back within the return for an open trough effect. Letter returns are finished anthracite grey RAL 7016 and the inset letter faces are finished a copper colour. Letters are fixed to two horizontal 30x30mm SHS steel rails which are finished to match the building and which bolt to the column. Faces are fitted with 40Ø 12V clear fairground lights which contain low energy warm white LEDs.

Projected Sign - 1 off
Scale 1:10
Folded and welded 2.5mm aluminium panels are finished a copper colour and are fixed over a steel inner frame. Fret cut text is fitted with push through 8mm opal 030 acrylic letters. Letters are internally illuminated by low energy warm white LEDs. Fixing arms and plate are covered by a folded and welded 2.5mm aluminium shroud finished a copper colour.

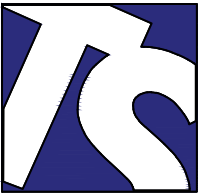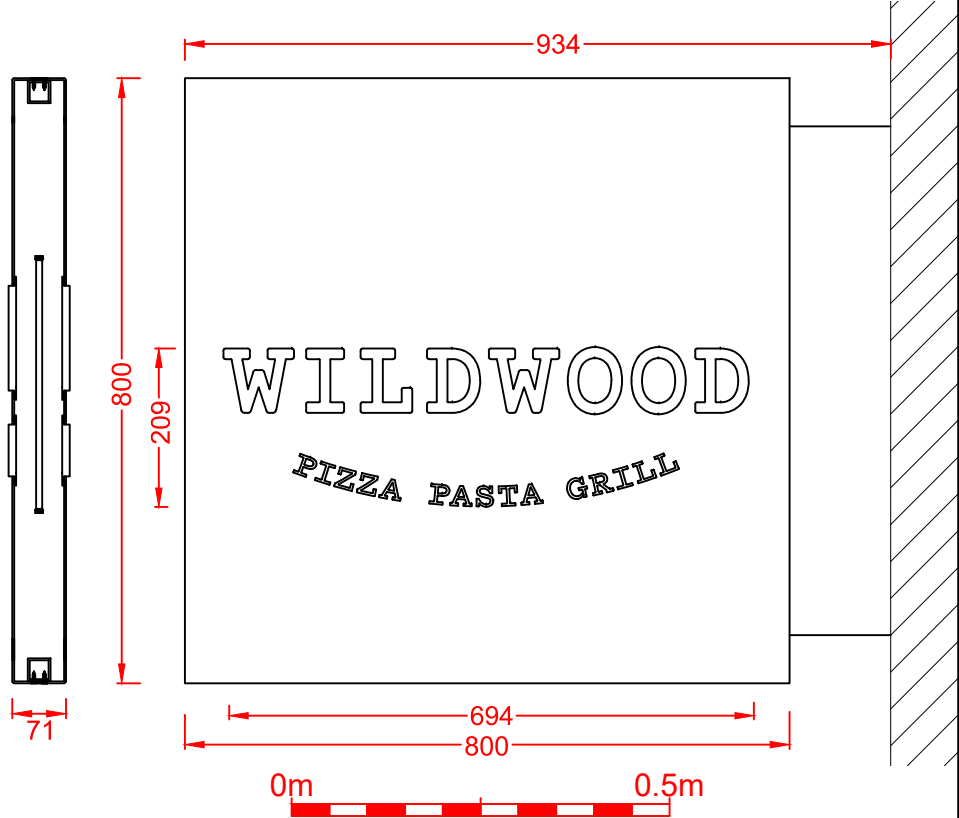

Technical Signs
Floor 1 - Unit 3
Hille Business Centre
132 St Albans Road
Watford, Herts, WD24 4AE
Tel: 01923 811999
Fax: 01923 811998
E-mail: info@technicalsigns.co.uk

Client Wildwood		
Address/Job details		
Unit C3 & C4 The Crescent		
Station Rd		
Hinckley		
LE10 1AP		
Existing Signage		
Job No		
Drawn by	Date	
DN	04/09/26	
Scale	Drawing No	Rev
As specified (A3)	597149-1	