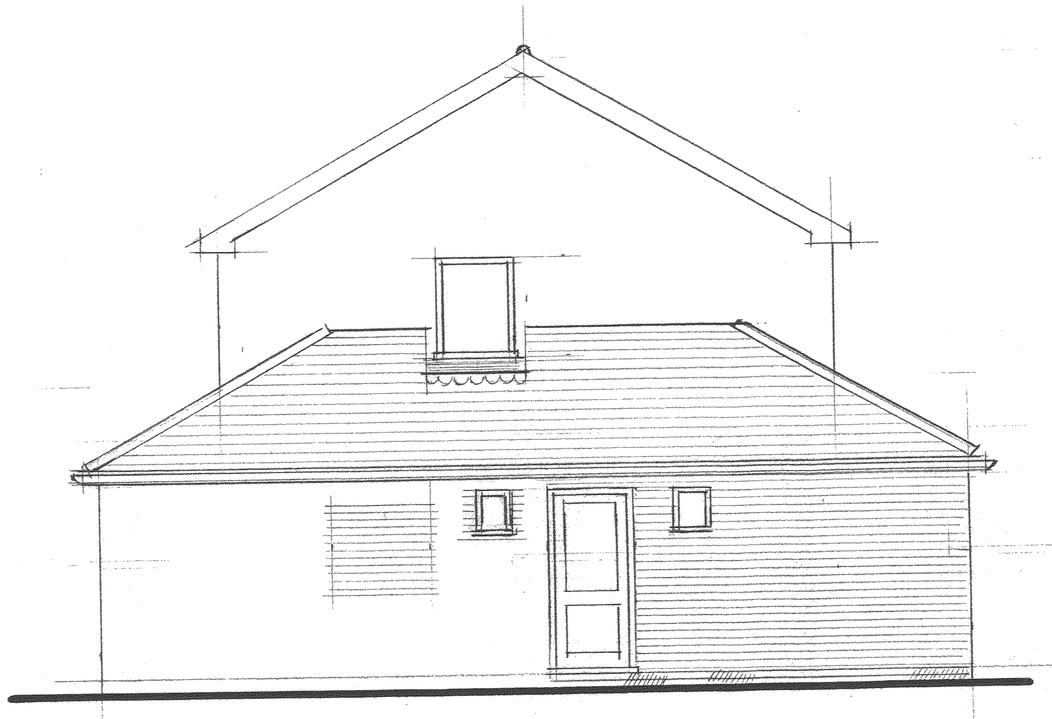

SIDE ELEVATION



HALF ROUND HIP TILES TO MATCH EXISTING

CONCRETE INTERLOCKING ROOF TILES TO MATCH EXISTING

UPVC FACIA/SOFFITS

UPVC DOUBLE GLAZED WINDOWS : DOORS TO MATCH EXISTING

FACING BRICKS TO MATCH EXISTING

½ COURSE BLUE BRICK D.P.C

FRONT ELEVATION



REAR ELEVATION

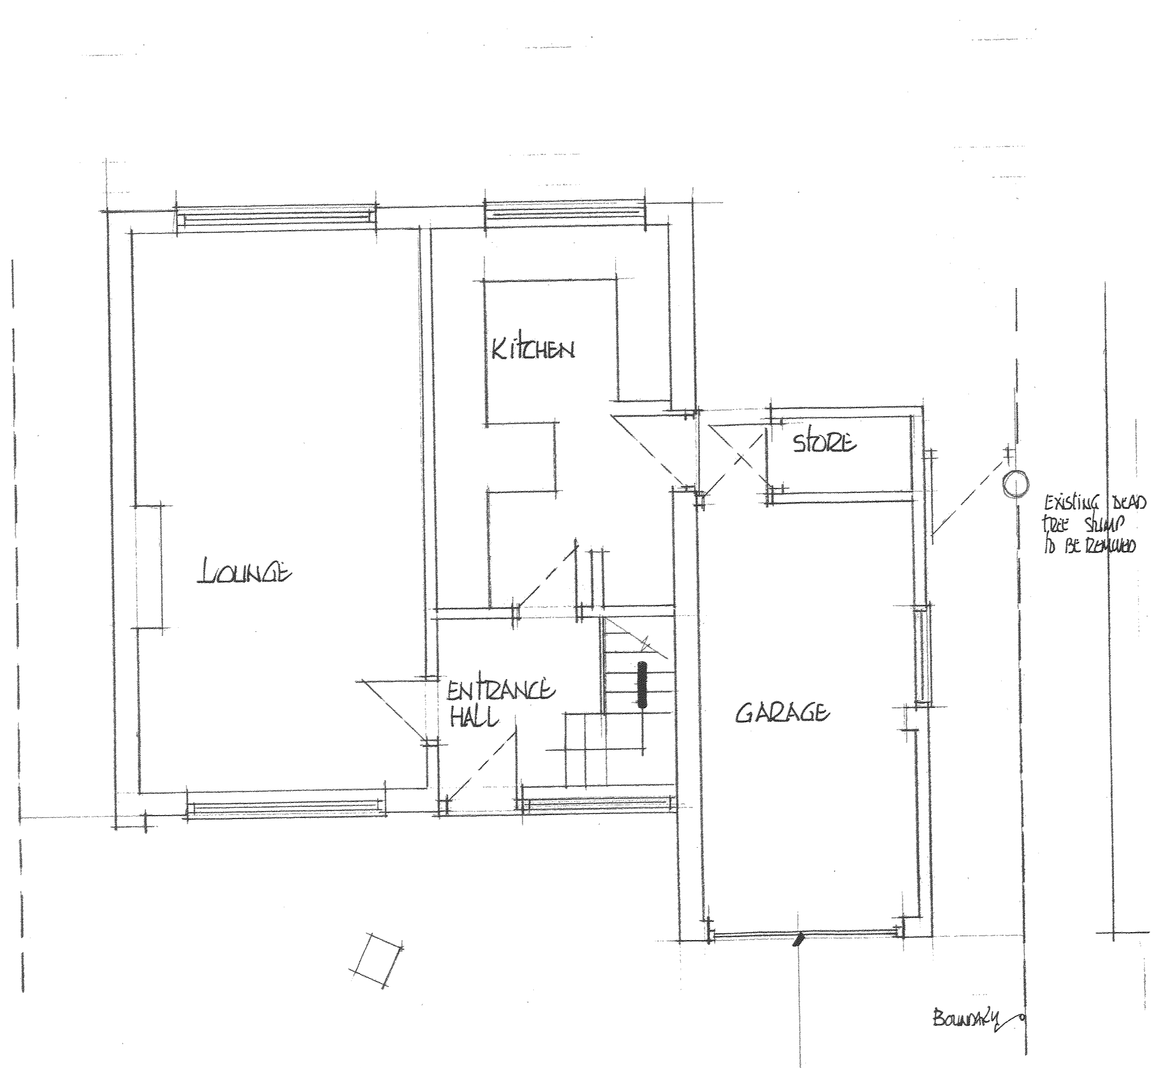

EXISTING GROUND FLOOR PLAN

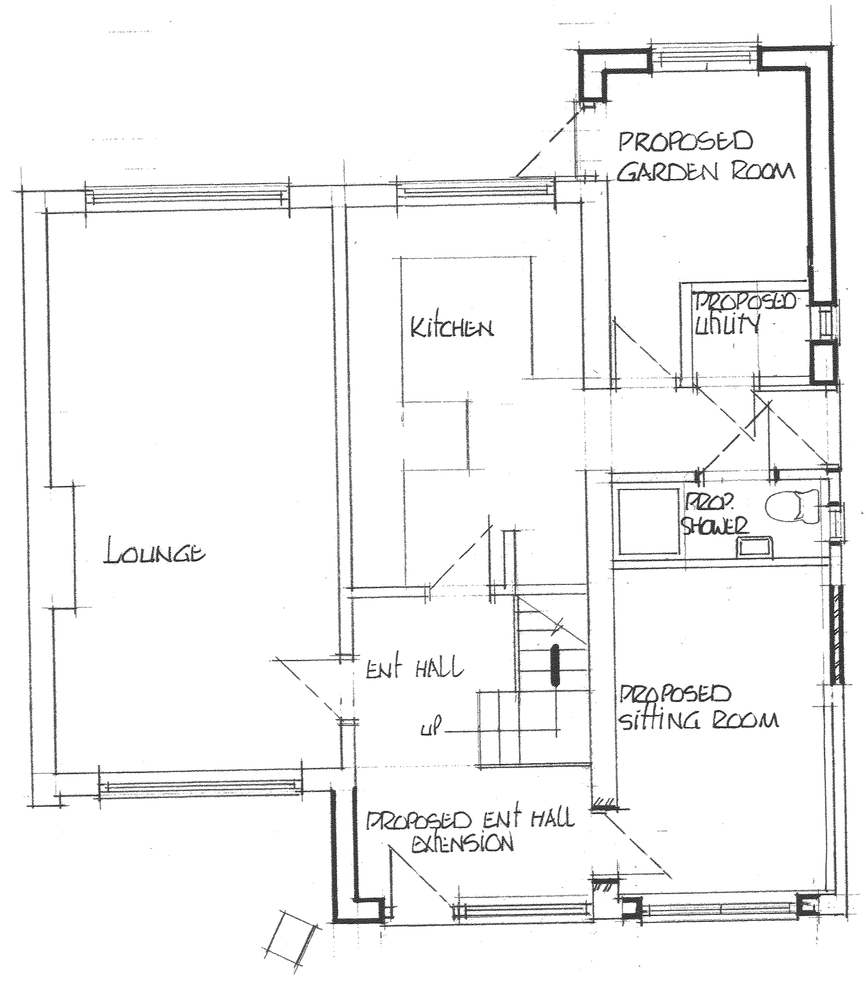

PROPOSED GROUND FLOOR PLAN

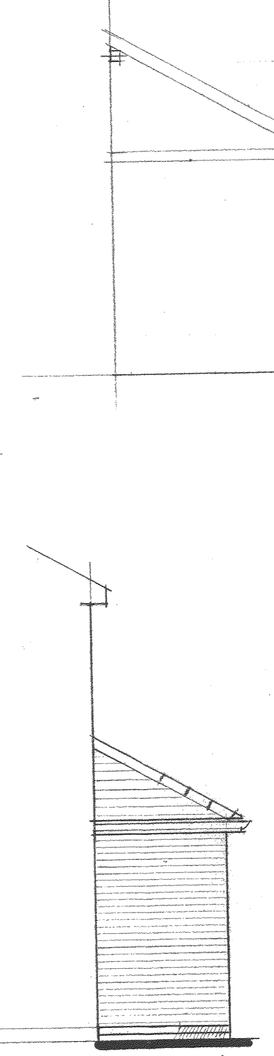

END ELEVATION AT FRONT



END ELEVATION AT REAR

SERVICES
20 AUG 2008
RECEIVED

PROPOSED ALTERATION AND EXTENSION TO EXISTING HOUSE
AT 8 WILLOW CLOSE NEWBOLD VERDON LEICESTERSHIRE
LE9 9LY
FOR MR & MRS M BOLTON

SCALE: 1:50 AT A1 SIZE
DATE: JULY 2008
DRAWN BY: P.B.

Peter Barnwell Limited
Building Surveyor
Peter Barnwell ACIOB.
22 Norfolk Road,
Desford, Leicester, LE9 9HR.
01455 823816

DRAWING NUMBER: 741/01